


THIS DRAWING TO BE READ IN CONJUNCTION WITH STRUCTURAL ENGINEERS DRAWING'S

REV	DATE	REMARKS	BY
0	2011.02.22	- ISSUED FOR SAPS COMMENT	KS

[illegible]

ORIGINAL AUTHORS

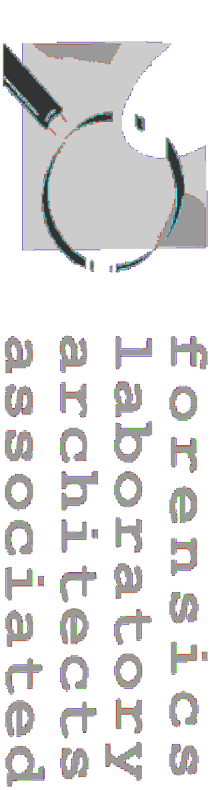

KEY FOR DOOR NUMBERS			
D	B	B	00
Door	Floor	Block	Number


KEY FOR WINDOW NUMBERS			
W	B	B	00
Window	Floor	Block	Number

Signature (Approved by) Date

Signature (Approved by _____)	Date _____
-------------------------------	------------

THIS DRAWING IS COPYRIGHT AND IS TO BE RETURNED ON COMPLETION OF THE CONTRACT. ALL DIMENSIONS TO BE CHECKED BY THE CONTRACTOR ON SITE. FIGURED DIMENSIONS TO BE TAKEN IN PREFERENCE TO SCALING THE DRAWING.

ANY DISCREPANCIES OR VARIATION REQUIREMENTS NOTICED ON SITE TO BE REPORTED TO THE ARCHITECTS.

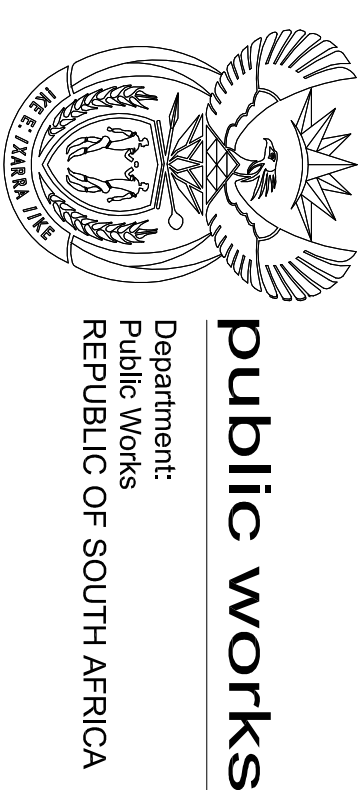

IVAN SASMAN ARCHITECTS
URBAN DESIGNERS, TOWN & REGIONAL PLANNERS


5th Floor Newlands on Main
Materiality House
Claremont 7780

Tel: (021) 963 6277
Fax: 086 619 5863
Email: info@ivmweb.co.za

Tel: (021) 683 6277
Fax: 086 619 5863
Email: lsarc@mweb.co.za

FSL - PAROW
ERF 22854 PLATTEKLOOF


Scale	Date	Drawn/Proposed	Checked
1:100	2006.06.21	KS	EG

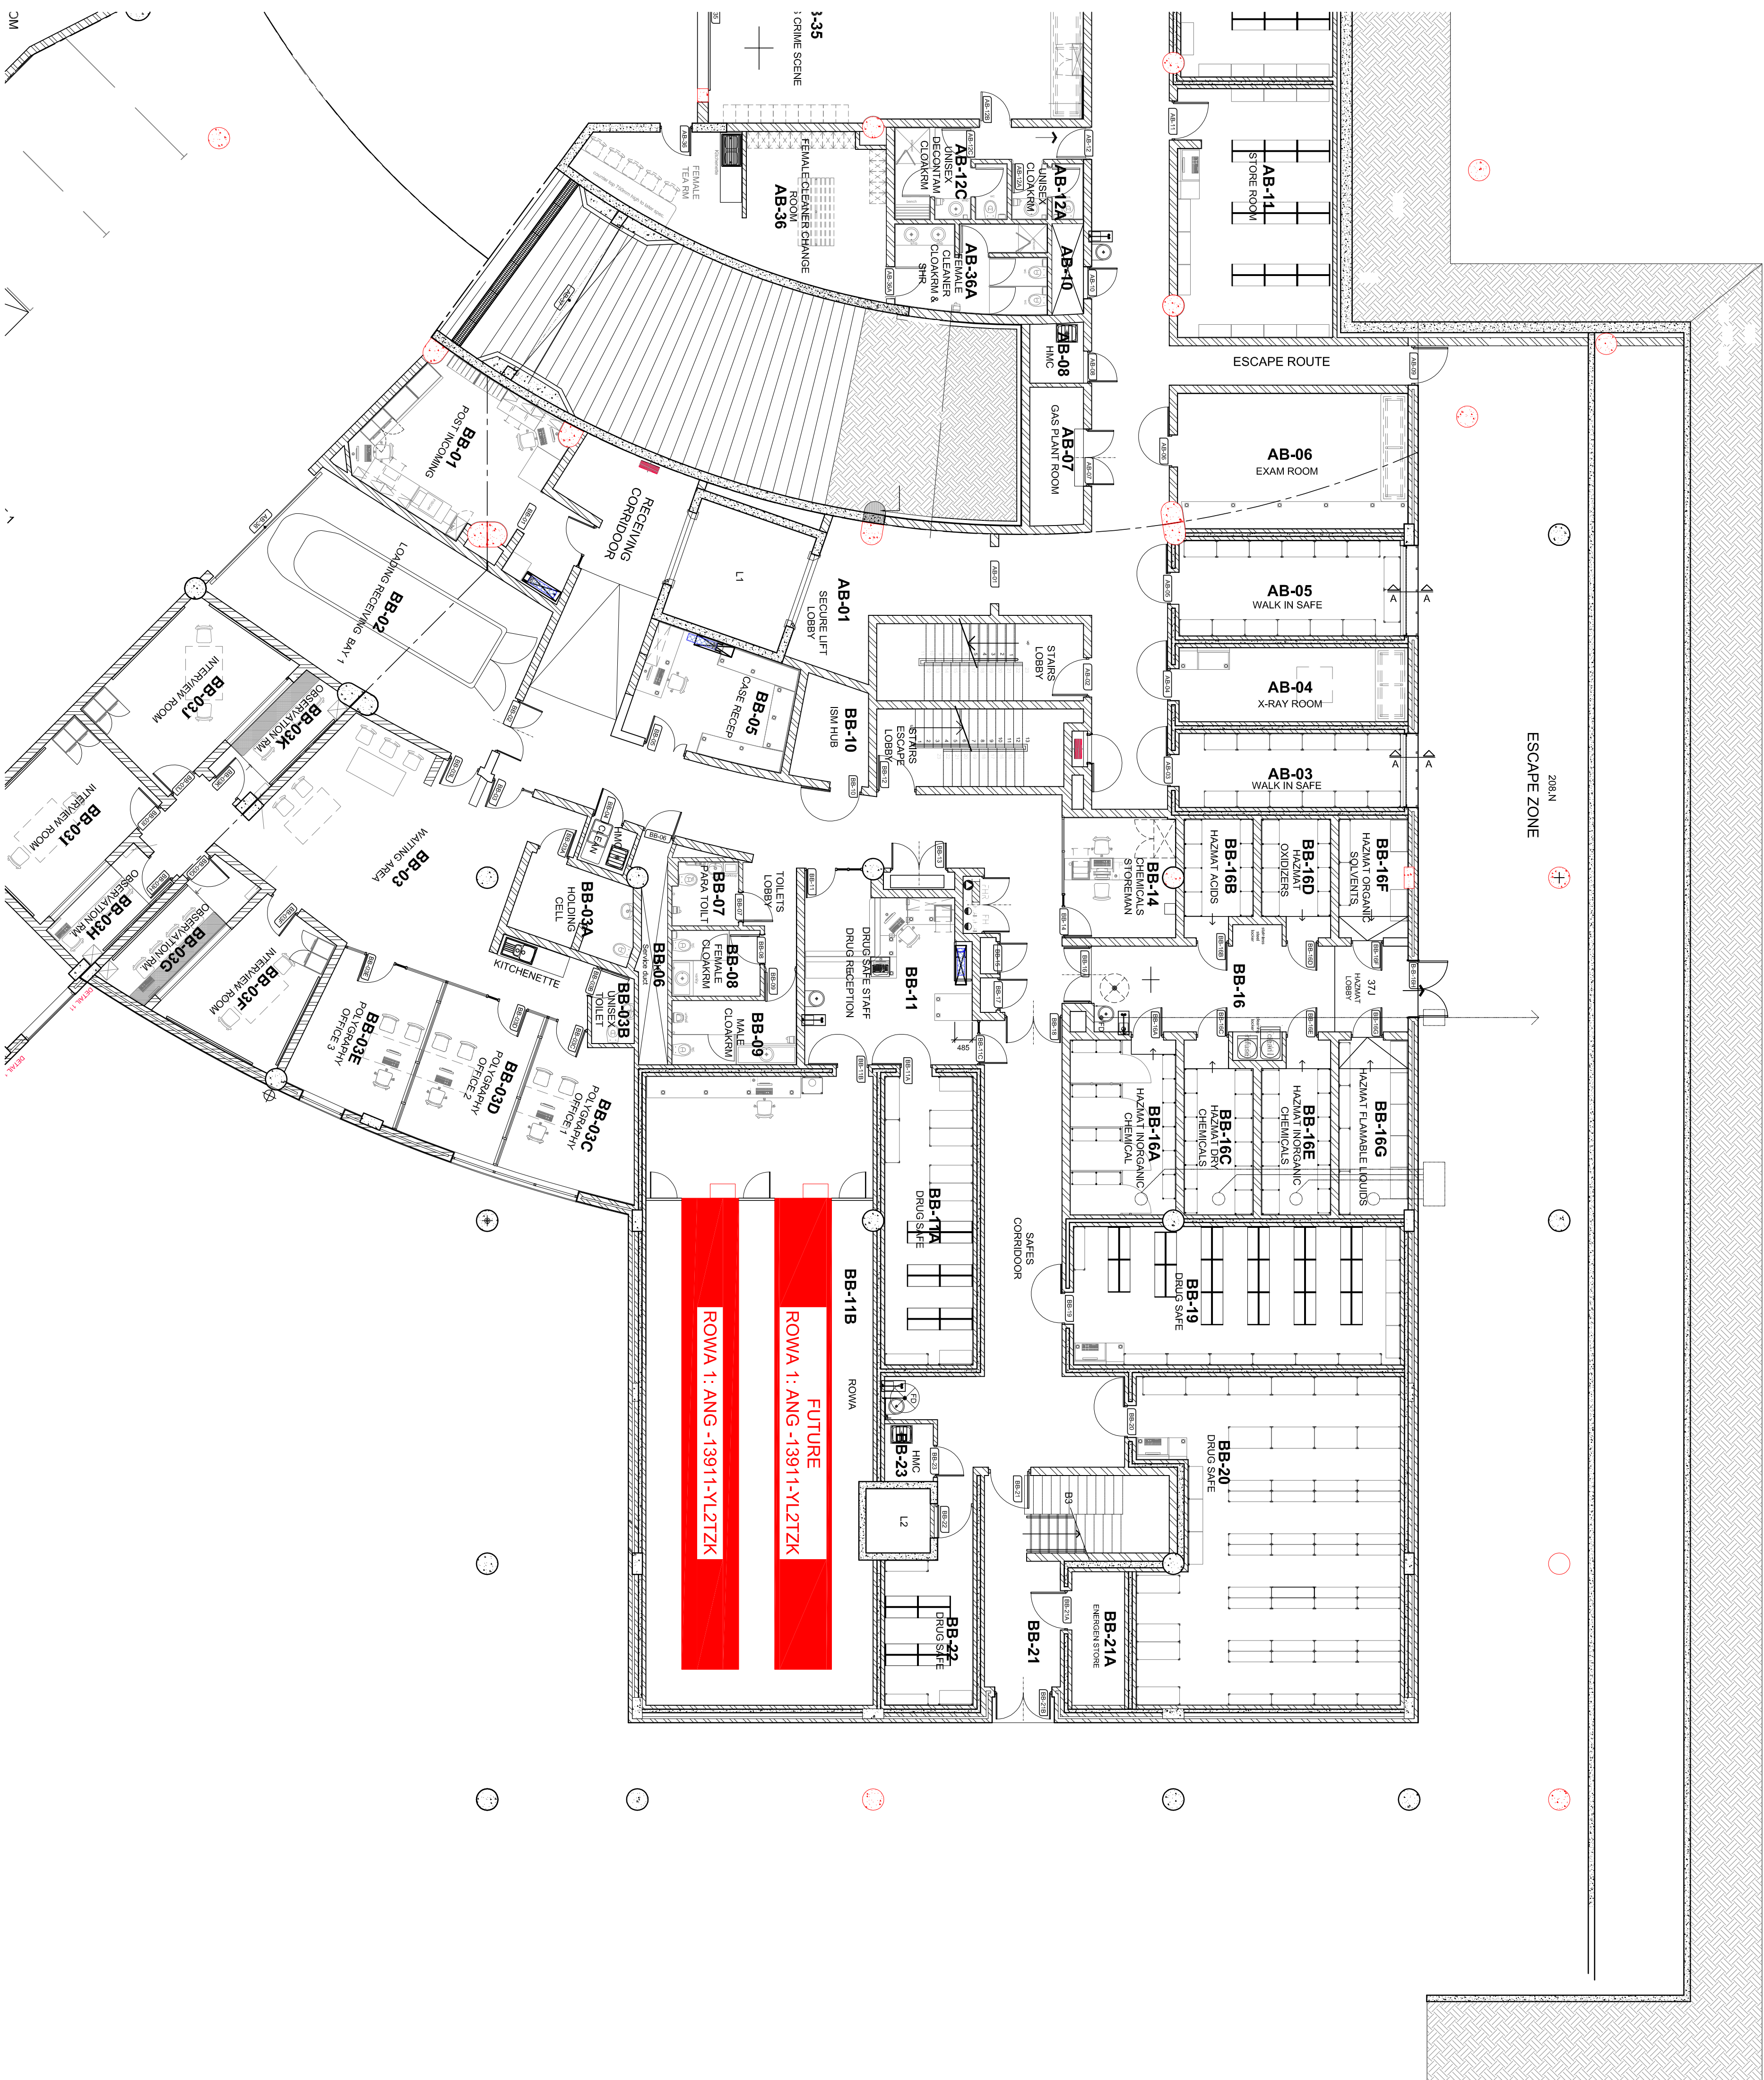

THIS DRAWING TO BE READ IN
CONJUNCTION WITH STRUCTURAL
ENGINEER'S DRAWING'S

REV	DATE	- REMARK	BY
0	2011.02.22	- ISSUED FOR SAPS COMMENT	KS

ORIGINAL AUTHORS

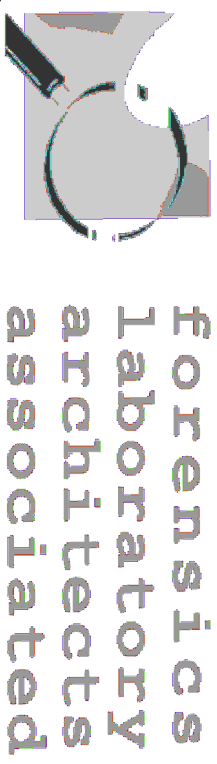

KEY FOR DOOR NUMBERS			
D	B	C	00
Door	Floor	Block	Number


KEY FOR WINDOW NUMBERS			
W	B	C	00
Window	Floor	Block	Number

Signature (Approved by _____) Date _____

Signature (Approved by)	Date
--------------------------	------

THIS DRAWING IS COPYRIGHT AND IS TO BE RETURNED ON COMPLETION OF THE CONTRACT. ALL DIMENSIONS TO BE CHECKED BY THE CONTRACTOR ON SITE. FIGURED DIMENSIONS TO BE TAKEN IN PREFERENCE TO SCALING THE DRAWING.

ANY DISCREPANCIES OR VARIATION REQUIREMENTS NOTICED ON SITE TO BE REPORTED TO THE ARCHITECTS.

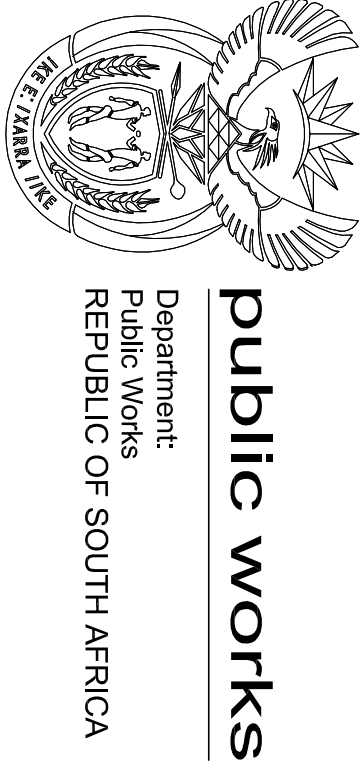

IVAN SASMAN ARCHITECTS
 URBAN DESIGNERS, TOWN & REGIONAL PLANNERS
 Fifth Floor Newlands on Main
 Meriden House
 Cheltenham 7780
 Tel: (021) 683 6277
 Fax: 086 619 5863
 Email: lsar@nmwe.co.za

Project Title

FSL - PAROW


Drawing Title

SAPS ROOM NAME & NUMBERS
BASEMENT FLOOR PLAN
BLOCK C

Scale	Date	Drawn Proposal	Checked
1:100	2006.06.21	KS	EG

Project No.	Drawing No.	Drawing Version	Date	Revision
-------------	-------------	-----------------	------	----------

FSL	A	----	2011.02.22	0
-----	---	------	------------	---

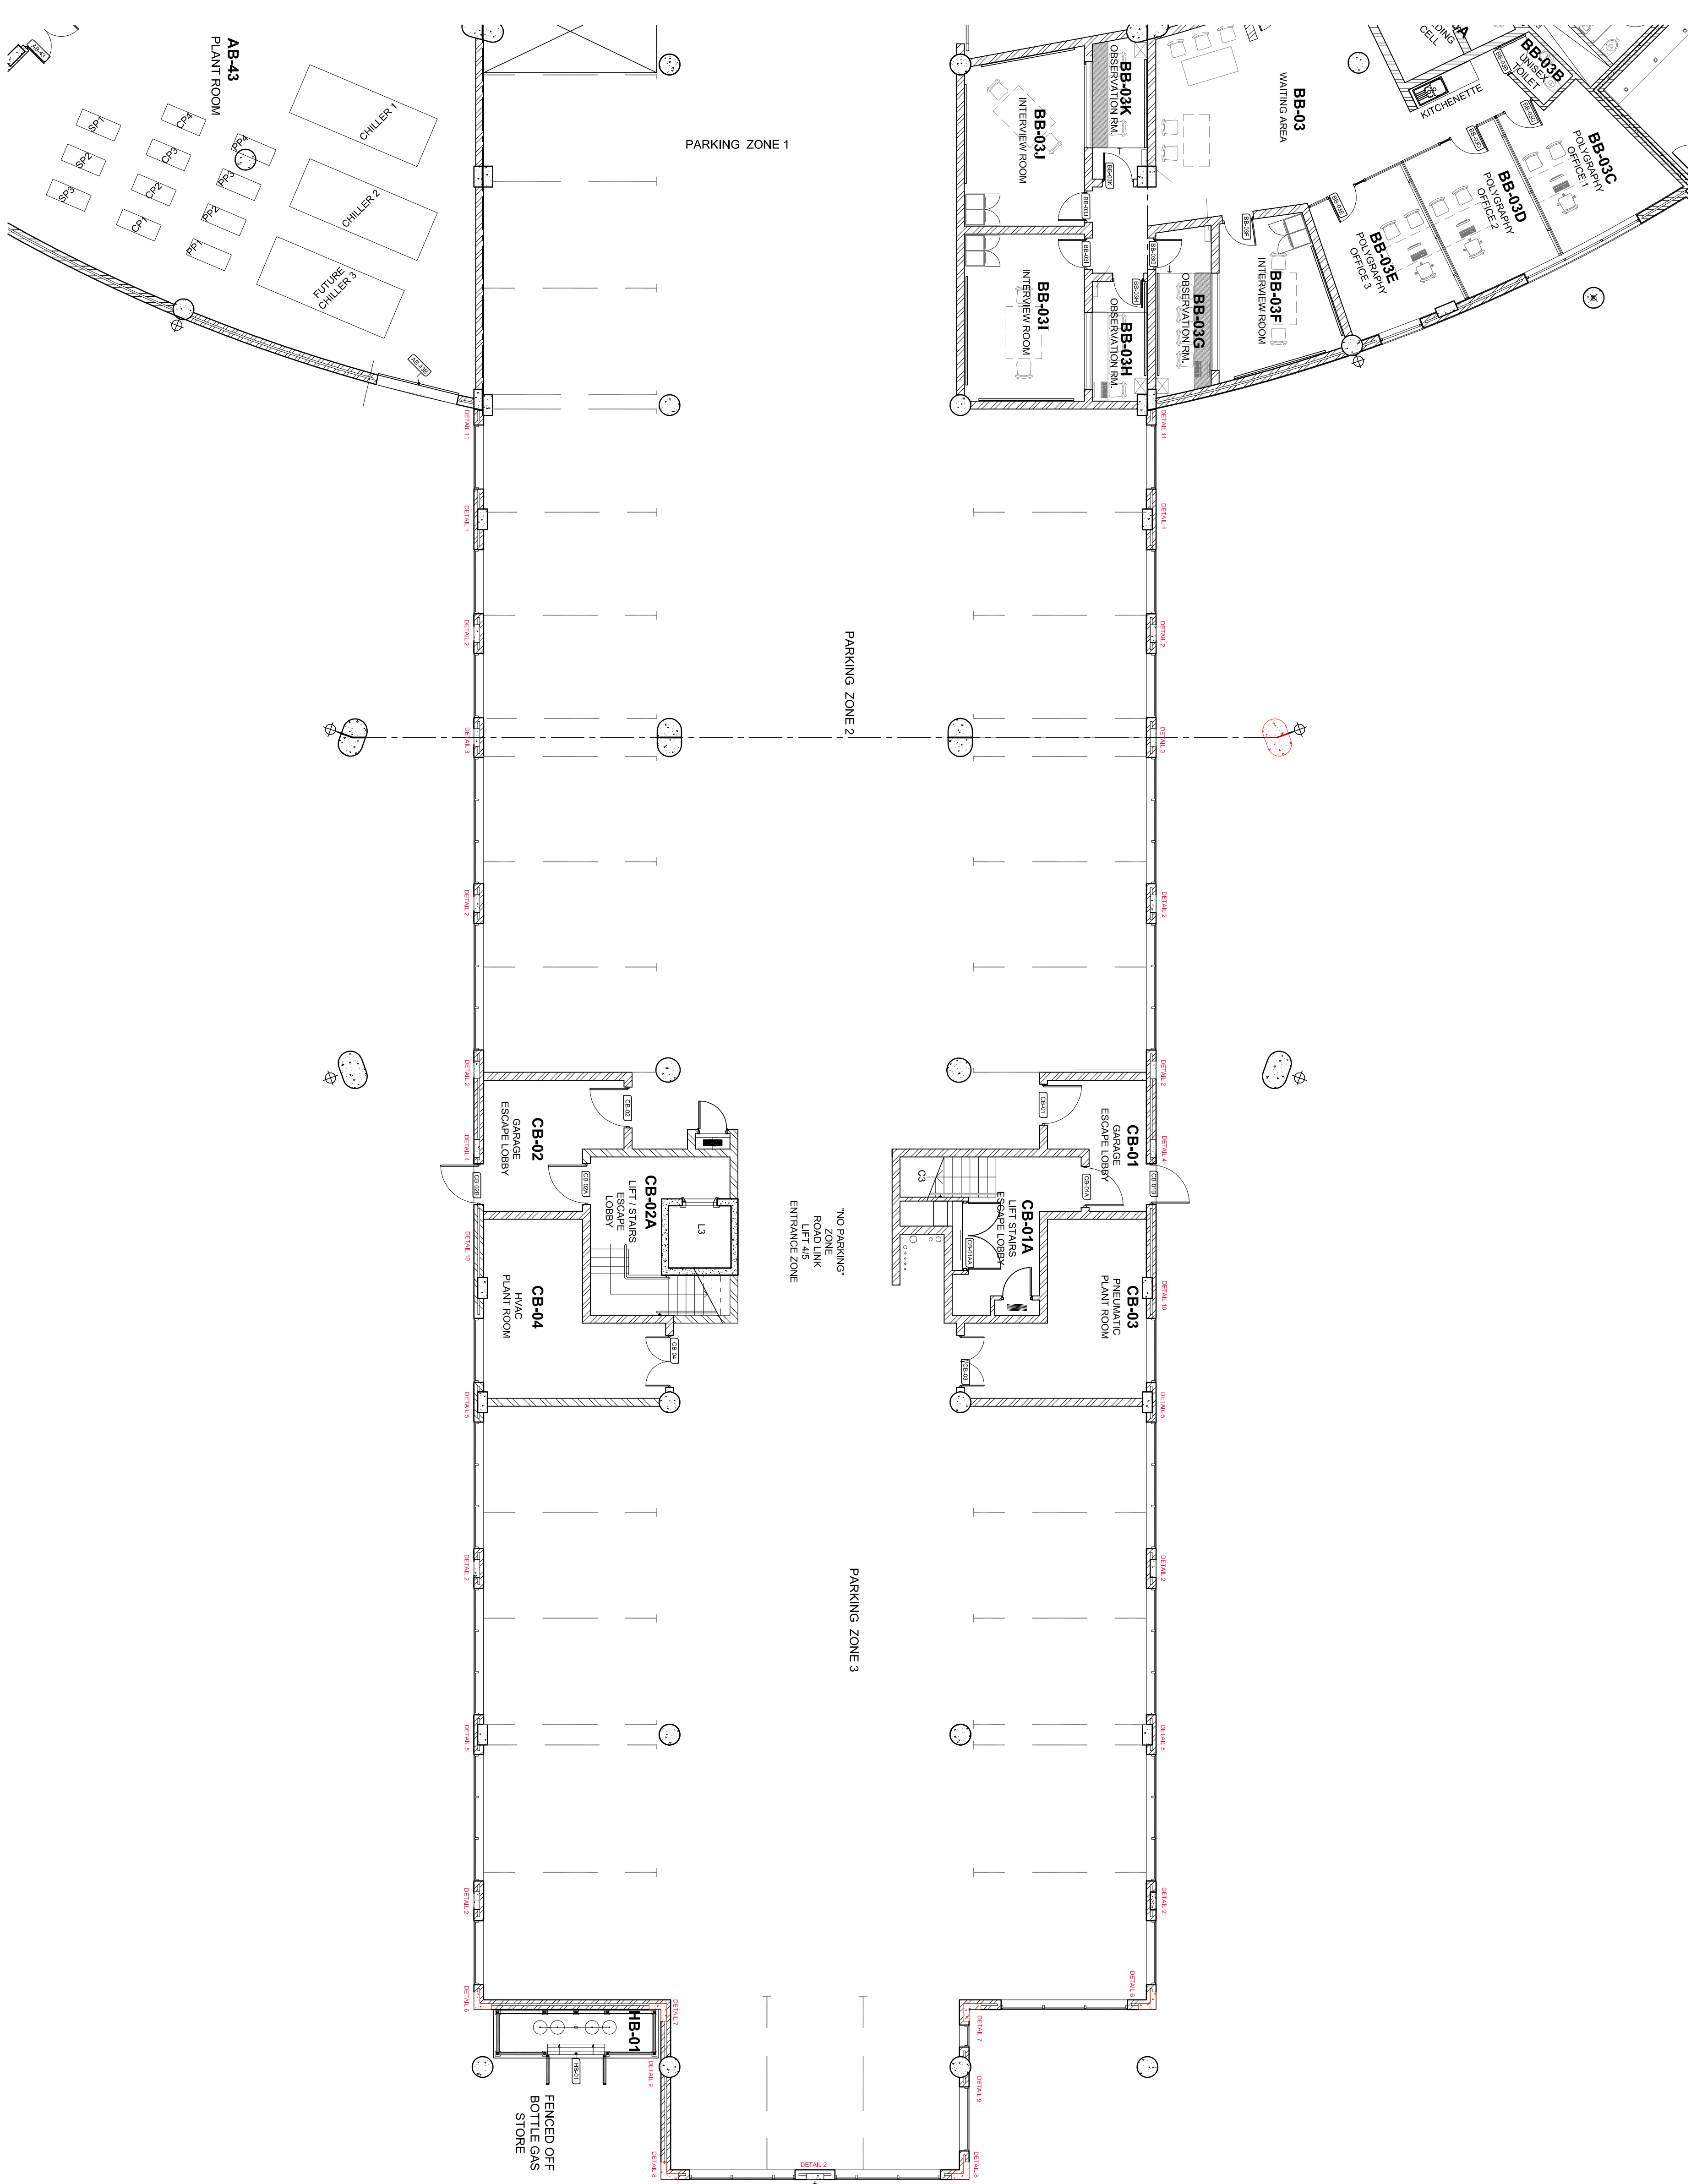

THIS DRAWING TO BE READ IN
CONJUNCTION WITH STRUCTURAL
ENGINEER'S DRAWINGS

REV	DATE	REMARKS	BY
0	2011.02.22	- ISSUED FOR SAPS COMMENT	KS

KEY FOR DOOR NUMBERS			
D	B	D	00
Door	Floor	Block	Number


KEY FOR WINDOW NUMBERS			
W	B	D	00
Window	Floor	Block	Number

Signature (Approved by) Date

Signature (Approved by) Date

THIS DRAWING IS COPYRIGHT AND IS TO BE RETURNED ON COMPLETION OF THE CONTRACT. ALL DIMENSIONS TO BE CHECKED BY THE CONTRACTOR ON SITE. FIGURED DIMENSIONS TO BE TAKEN IN PREFERENCE TO SCALING THE DRAWING.

ANY DISCREPANCIES OR VARIATION REQUIREMENTS NOTICED ON SITE TO BE REPORTED TO THE ARCHITECTS.

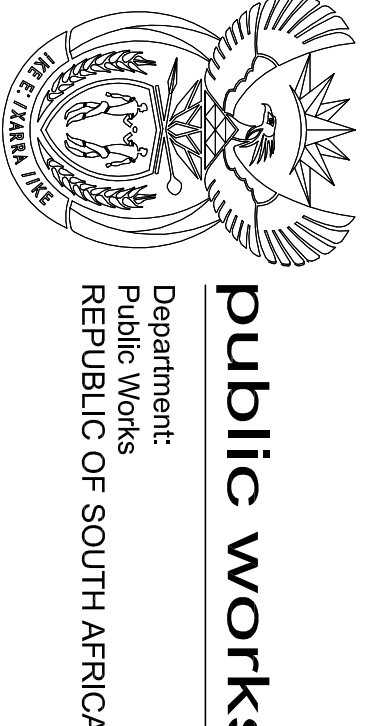

VAN SASSMAN ARCHITECT
URBAN DESIGNERS, TOWN & REGIONAL PLANNERS
5th Floor Newlands on Main
Arlendale House
Chilmark 7780
Tel: (021) 683 6277
Fax: 086 619 5863
Email: vsar@mvweb.co.za

Tel: (021) 683 6277
Fax: 086 619 5863
Email: lsarc@mweb.co.za

Project Title

FSL - PAROW
ERF 22854 PLATTEKLOOF

SAPS ROOM NAME & NUMBERS
BASEMENT FLOOR PLAN
BLOCK D

Scale	Date	Drawing Proposal	Checked
1:100	2006.06.21	KS	EG
Project No.	Drawing No.	Drawing Version Date	Revision
FSL	A	2011.02.22	0



FOR INFORMATION ONLY

REV	DATE	REMARKS	BY
0	2011.02.22	ISSUED FOR SAPS COMMENT	KS

ORIGINAL AUTHORS

KEY FOR DOOR NUMBERS


D	B	F
Door	Floor	Block
		Number

KEY FOR WINDOW NUMBERS

W	B	F
Window	Floor	Block
		Number

Signature Approved by) Date


Signature Approved by) Date

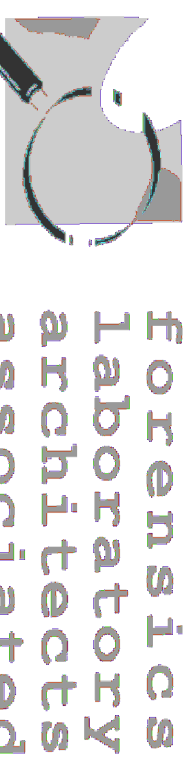

Signature Approved by) Date

Signature Approved by) Date

THIS DRAWING IS COPYRIGHT AND IS TO BE RETURNED ON COMPLETION OF THE PROJECT. ANY DISCREPANCIES OR VARIATION REQUIREMENTS NOTICED ON SITE TO BE REPORTED TO THE ARCHITECTS.

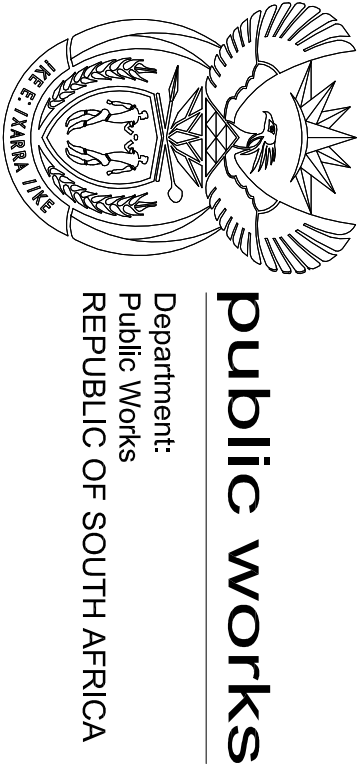

Public works
Department:
Public Works
REPUBLIC OF SOUTH AFRICA

IVAN SASMAN ARCHITECTS
URBAN DESIGNERS, TOWN & REGIONAL PLANNERS
5th Floor, Sandton City, Sandton
Tel: (011) 833 6277
Fax: (011) 833 6277
Email: ivan@ivansasman.co.za

FSL - PAROW
ERF 22854 PLATTEKLOOF BLOCK F

SAPS ROOM NAME & NUMBERS
BASEMENT FLOOR PLAN

Scale	Date	Drawn/Revised	Checked
1:100	2006.05.07	KS	EG
Project No.	Drawing No.	Drawing/Revision Date	Revision
FSL	A	2011.02.22	0

REV	DATE	REMARKS	BY
0	2011.02.22	ISSUED TO SAPS FOR COMMENT	KS

KEY FOR DOOR NUMBERS			
D	1	B	00
Door	Floor	Block	Number

KEY FOR WINDOW NUMBERS			
W	1	B	00
Window	Floor	Block	Number

Signature (Approved by	)	Date


Signature (Approved by	)	Date

THIS DRAWING IS COPYRIGHT AND IS TO BE RETURNED ON COMPLETION OF THE CONTRACT. ALL DIMENSIONS TO BE TO BE TAKEN IN PREFERENCE TO SCALING THE DRAWINGS.

ANY DISCREPANCIES OR VARIATION REQUIREMENTS NOTICED ON SITE TO BE REPORTED TO THE ARCHITECTS.

Signature (Approved by) Date

Signature (Approved by) Date

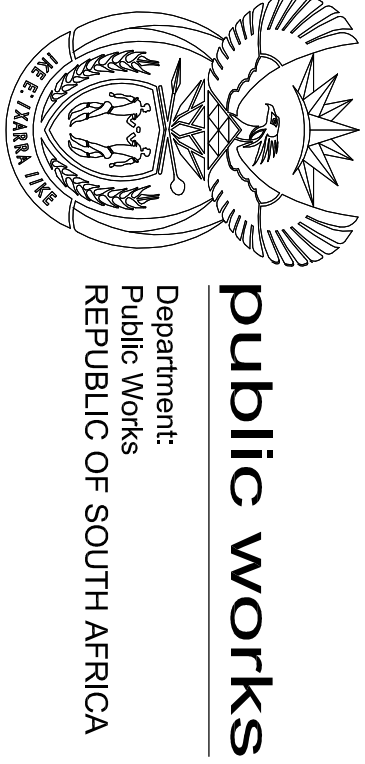

IVAN SASMAN ARCHITECTS
URBAN DESIGNERS, TOWN & REGIONAL PLANNERS
5th Floor Sandvats on Main
Maboneng, Johannesburg
Claremont 7780
Tel: (021) 483 4277
Fax: (021) 483 4277
Email: info@ivan.co.za

FSL - PAROW


ERF 22854 PLATTEKLOOF

Drawing Title
SAPS ROOM NAMES & NUMBERS
FIRST FLOOR PLAN
BLOCK B

Scale	Date	Drawn/Revised	Checked
1:100	06-06-21	TP	EG
Project No.	Drawing No.	Drawing Version/Date	Revision
FSL	A	----	0

REV	DATE	REMARK	BY
0	11.02.22	- ISSUED FOR SAPS COMMENT	KS

ORIGINAL AUTHORS:

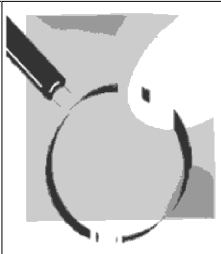

forensics
laboratory
architects
associated

D	1	C	00
Door	Floor	Block	Number


KEY FOR WINDOW NUMBERS			
W	1	C	00
Window	Floor	Block	Number

Signature (Approved By) _____ Date _____

Signature (Approved by) _____ Date _____

THIS DRAWING IS COPYRIGHT AND IS TO BE RETURNED ON COMPLETION OF THE CONTRACT. ALL DIMENSIONS TO BE CHECKED BY THE CONTRACTOR ON SITE. FIGURED DIMENSIONS TO BE TAKEN IN PREFERENCE TO SCALING THE DRAWING.

ANY DISCREPANCIES OR VARIATION REQUIREMENTS NOTICED ON SITE TO BE REPORTED TO THE ARCHITECTS.

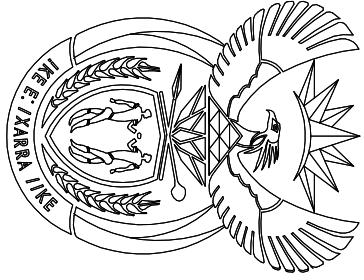


public works

Department:
Public Works
REPUBLIC OF SOUTH AFRICA

IVAN SASMAN ARCHITECTS
 URBAN DESIGNERS, TOWN & REGIONAL PLANNERS
 15th Floor Newlands on Main
 Marienfeld House
 Claremont 7780
 Tel: (021) 663 6277
 Fax: 086 619 5863
 Email: lsar@nmeb.co.za

Project Title

FSL - PAROW
ERF 22854 PLATTEKLOOF

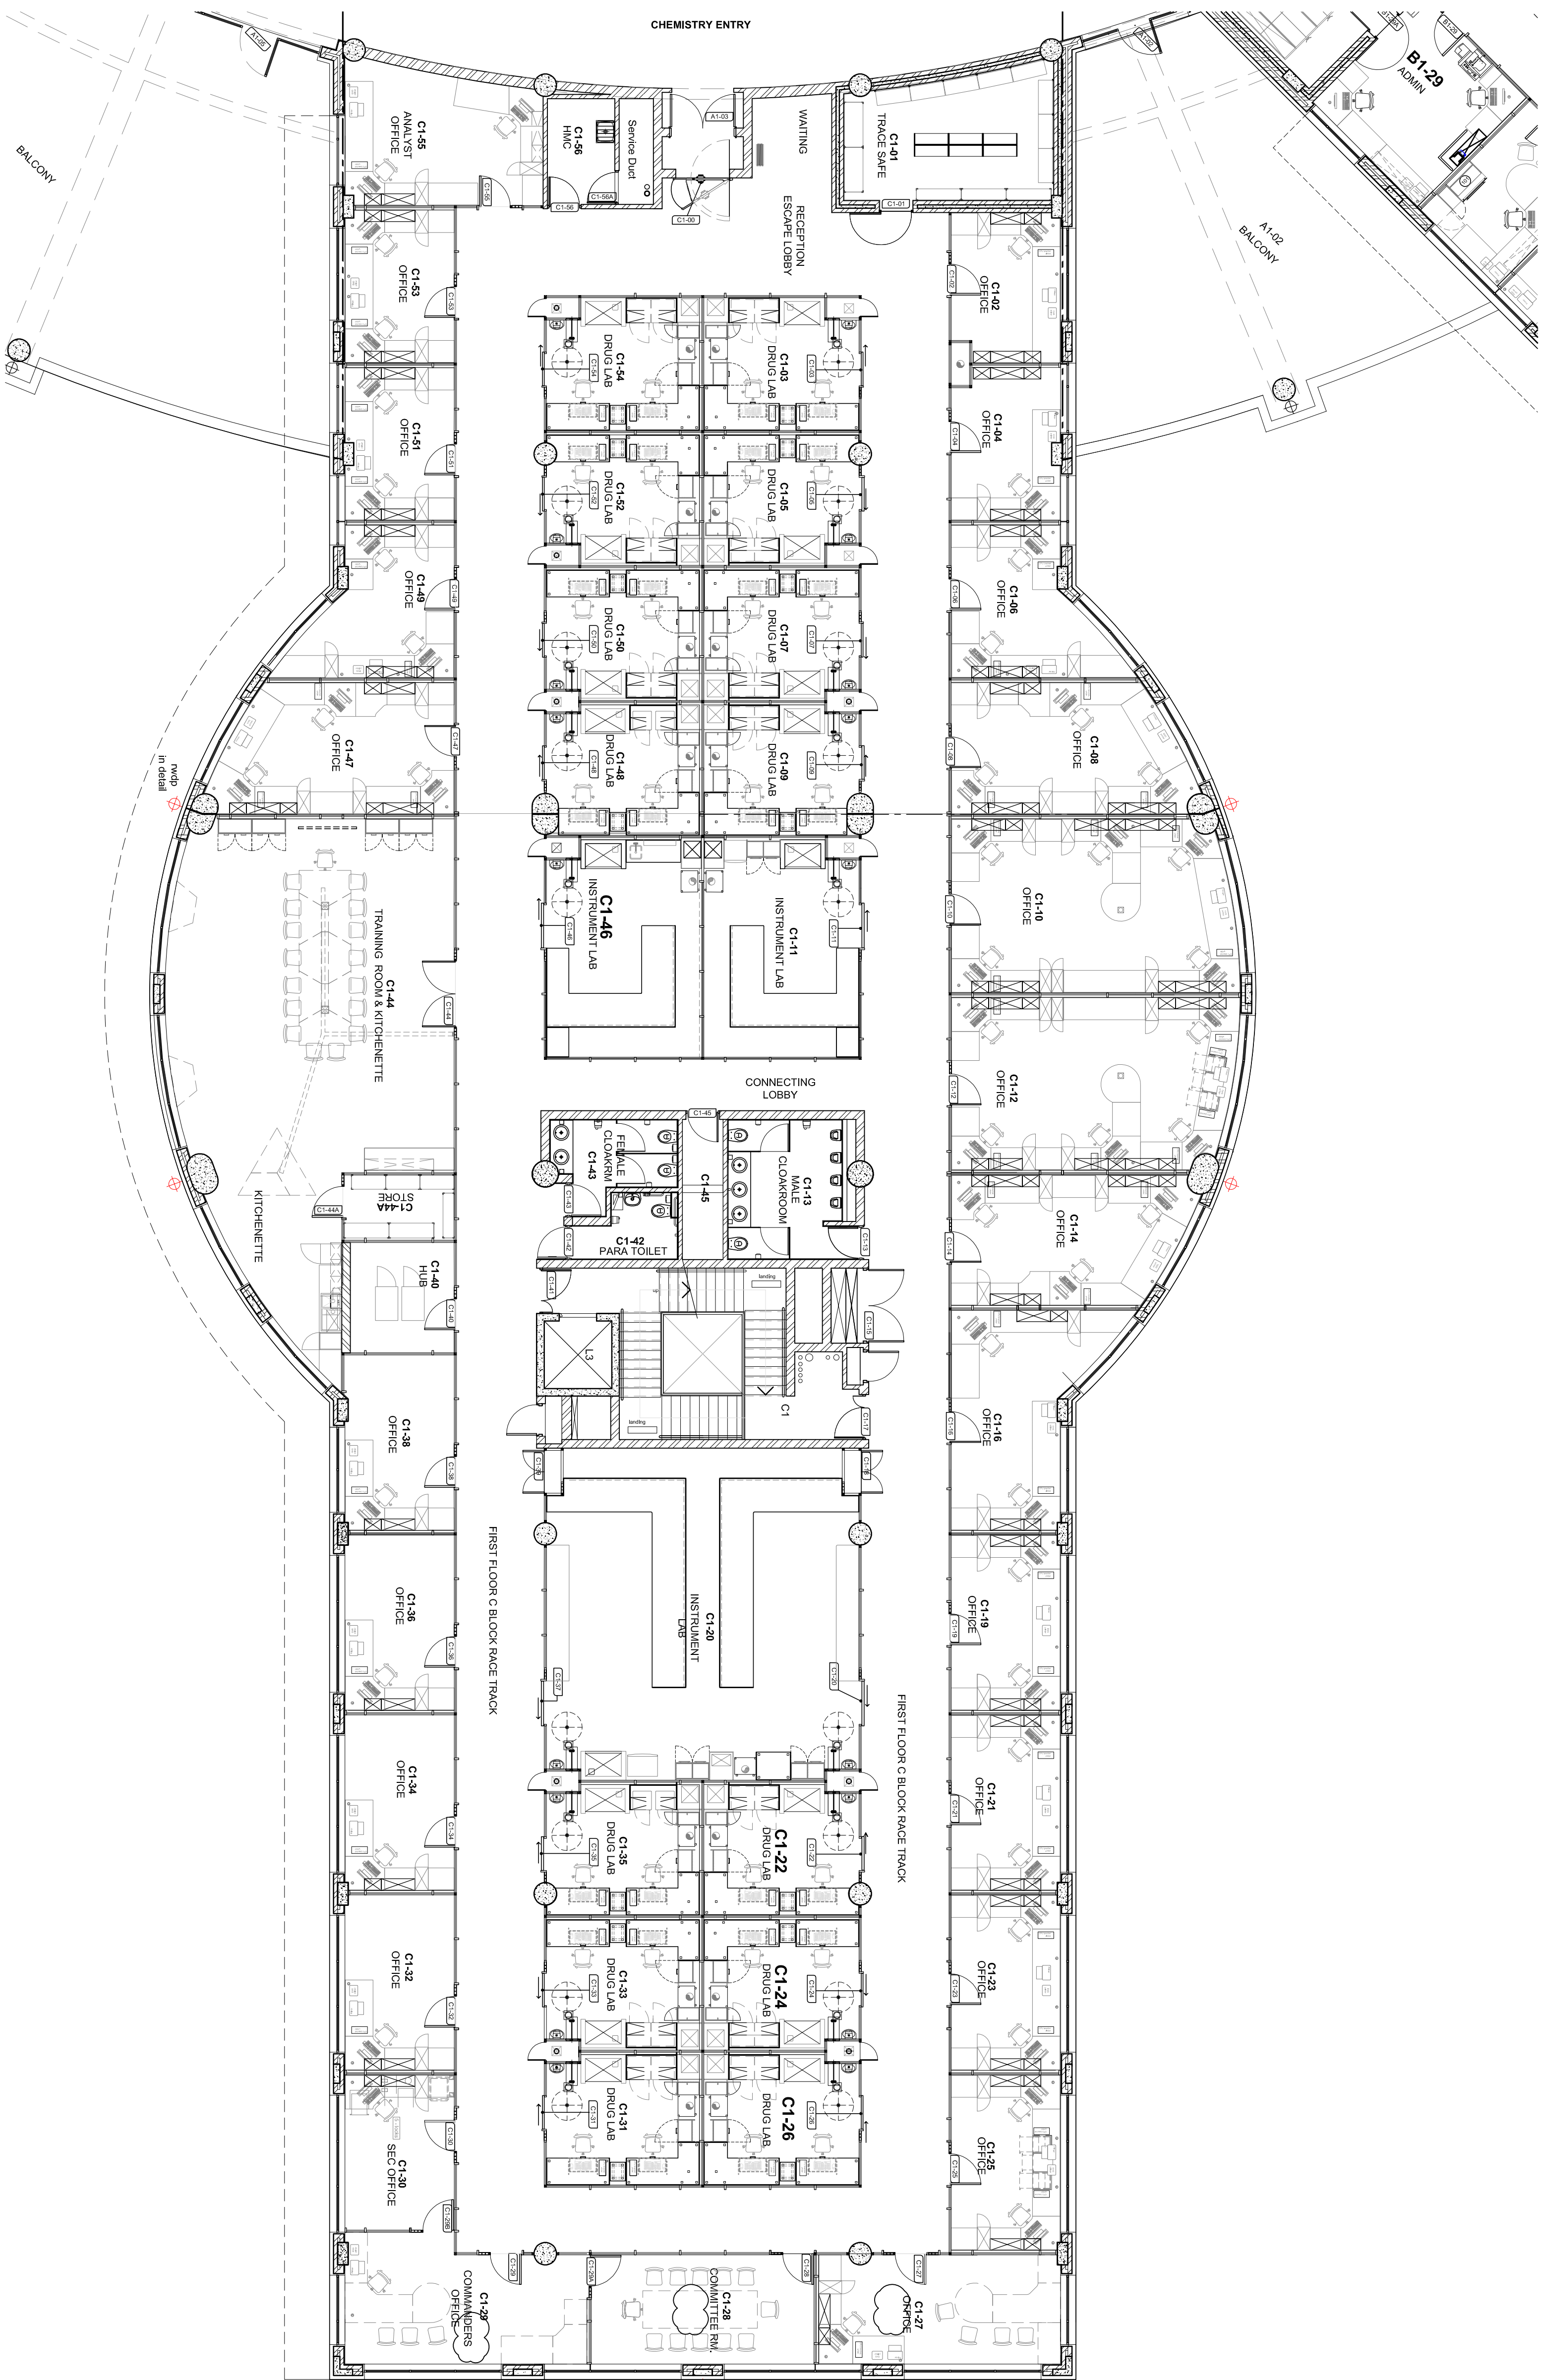

Scale	Date	Drawn Proposal	Checked
1:100	2006.06.21	KS	EG

Project No.	Drawing No.	Drawing Version Date	Revision
FSL	A	2011.02.22	0

REV	DATE	REMARKS	BY
0	11/02/22	ISSUED TO SAPS FOR COMMENT	KS

KEY FOR DOOR NUMBERS			
D	1	D	00
Door	Floor	Block	Number


KEY FOR WINDOW NUMBERS			
W	1	D	00
Window	Floor	Block	Number

Signature (Approved by) _____ Date _____

Signature (Approved by) _____ Date _____

THIS DRAWING IS COPYRIGHT AND IS TO BE RETURNED ON COMPLETION OF THE CONTRACT. ALL DIMENSIONS TO BE ORDERED BY THE CLIENT. FOR SITE MEASURED DIMENSIONS TO BE TAKEN IN REFERENCE TO SQUARING THE DRAWING.

ANY DISCREPANCIES OR VARIATION REQUIREMENTS NOTICED ON SITE TO BE REPORTED TO THE ARCHITECTS.

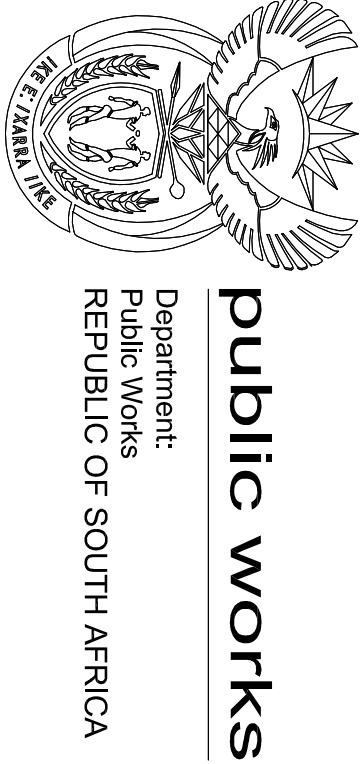

IVAN SASMAN ARCHITECTS
URBAN DESIGNERS, TOWN & REGIONAL PLANNERS
5th Floor, Nubunda on Main
Midrand Hill House
Claremont 7730
Tel: (021) 693 6277
Fax: (086) 619 5863
Email: ivan@mwab.co.za

FSL - PAROW
ERF 22864 PLATTEKLOOF

Project Title
SAPS ROOM NAME & NUMBERS
FIRST FLOOR PLAN
BLOCK D

Scale	Date	Drawn / Proposed	Checked
1:100	06-06-21	TP	EG
Project No.	Drawing No.	Drawing Version Date	Revision
FSL	A	2011.02.22	0

REV	DATE	REMARKS	BY
0	2011.02.22	- ISSUED TO SAPS FOR COMMENT	KS

ORIGINAL AUTHORS:



KEY FOR DOOR NUMBERS			
D	1	E	00
Door	Floor	Block	Number


KEY FOR WINDOW NUMBERS			
W	1	E	00
Window	Floor	Block	Number

Signature (Approved by) _____ Date _____

Signature (Approved by) _____ Date _____

THIS DRAWING IS COPYRIGHT AND IS TO BE RETURNED ON COMPLETION OF THE CONTRACT. ALL DIMENSIONS TO BE CHECKED BY THE CONTRACTOR ON SITE. FIGURED DIMENSIONS TO BE TAKEN IN PREFERENCE TO SCALING THE DRAWING.

ANY DISCREPANCIES OR VARIATION REQUIREMENTS NOTICED ON SITE TO BE REPORTED TO THE ARCHITECTS.

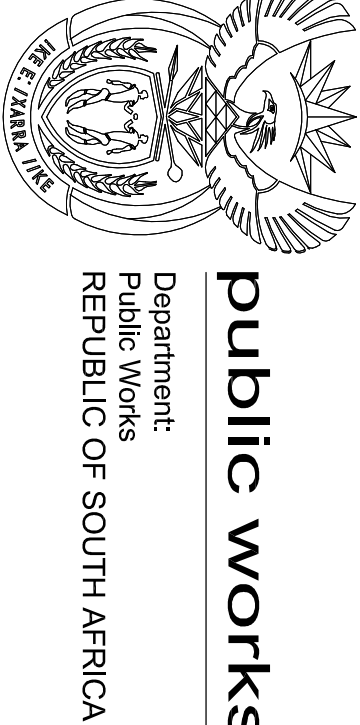

IYAN SASMAN ARCHITECT
URBAN DESIGNERS, TOWN & REGIONAL PLANNER

1st Floor Newlands on Main
Camdenland House
Camdenmont 7780

Tel: (021) 683 6277
Fax: 036 619 5863
Email: isarc@mwweb.co.za

Project Title


FSL - PAROW
ERF 22854 PLATTEKLOOF

Drawing The

SAPS ROOM NAMES & NUMBERS

BLOCK E

Scale	Date	Drawn Proposal	Checked
1:100	2006.06.21	KS	EG

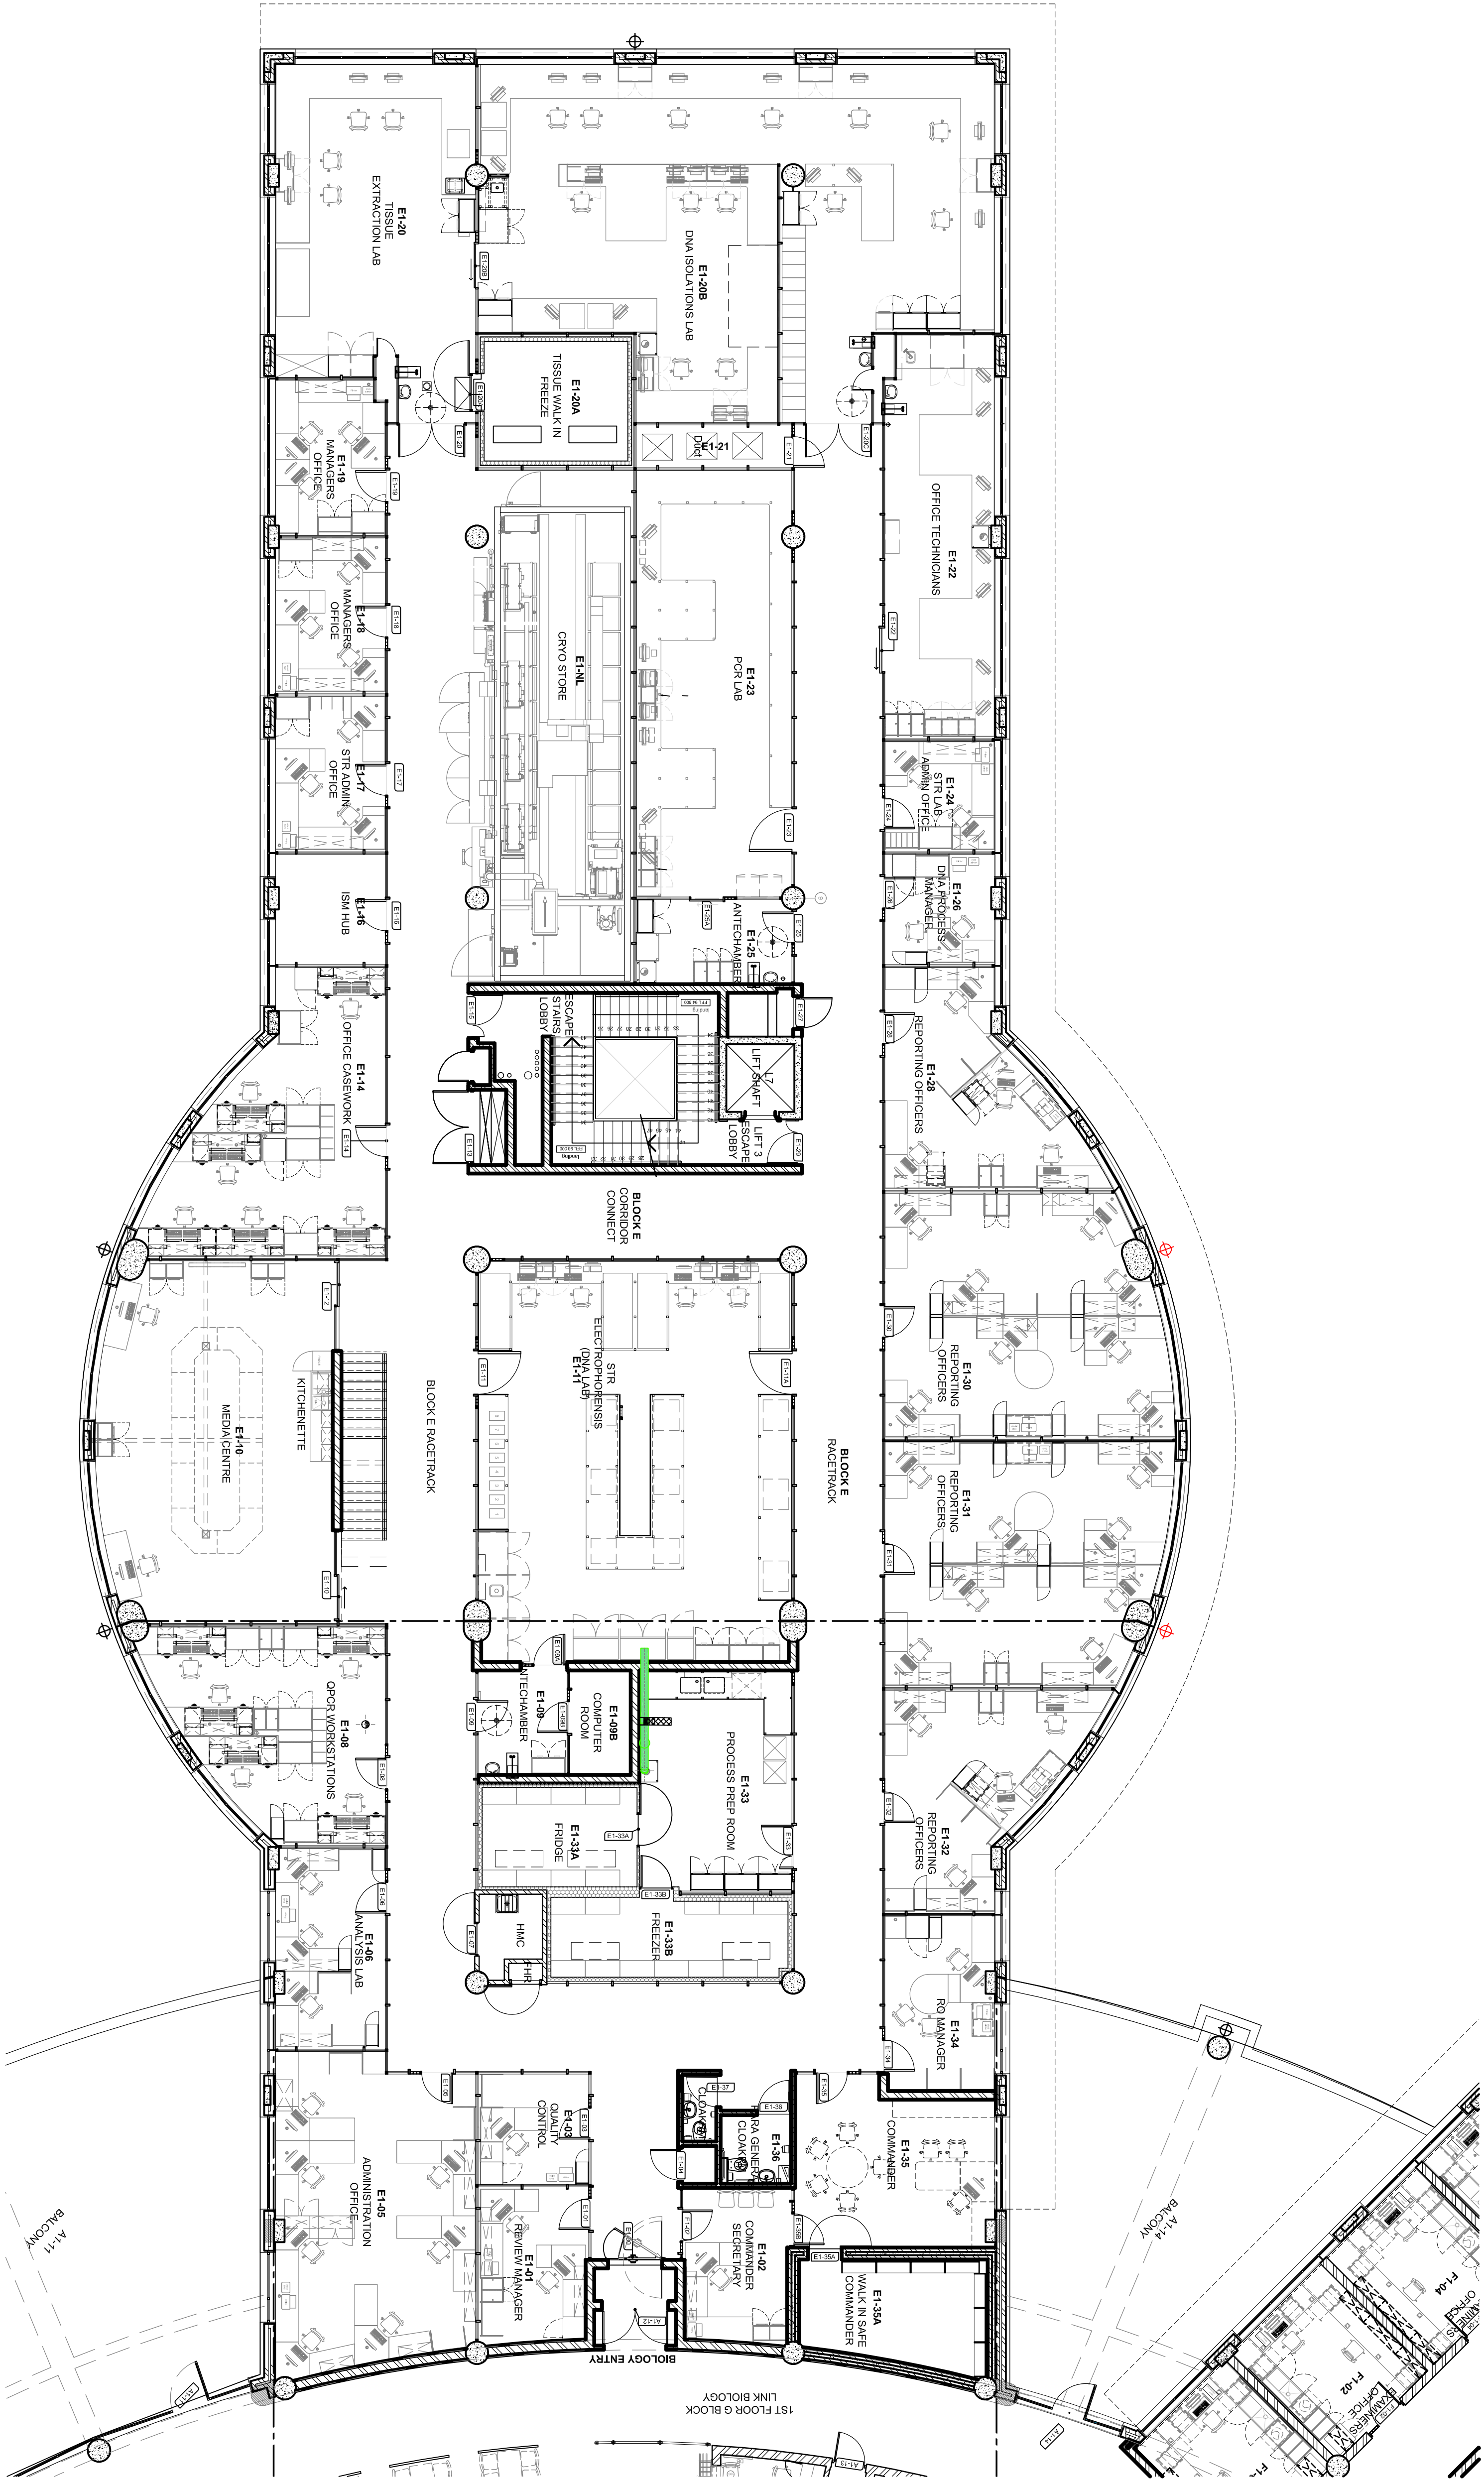

REV	DATE	REMARKS	REV BY
0	2011.02.22	- ISSUED TO SAPS FOR COMMENT	KS

KEY FOR DOOR NUMBERS			
D	1	F	00
Door	Floor	Block	Number


KEY FOR WINDOW NUMBERS			
W	1	F	00
Window	Floor	Block	Number

Signature (Approved by _____) Date _____

Signature (Approved by _____) Date _____

THIS DRAWING IS COPYRIGHT AND IS TO BE RETURNED ON COMPLETION OF THE CONTRACT. ALL DIMENSIONS TO BE CHECKED BY THE CONTRACTOR ON SITE. FIGURED DIMENSIONS TO BE TAKEN IN PREFERENCE TO SCALING THE DRAWING.

ANY DISCREPANCIES OR VARIATION REQUIREMENTS NOTICED ON SITE TO BE REPORTED TO THE ARCHITECTS.

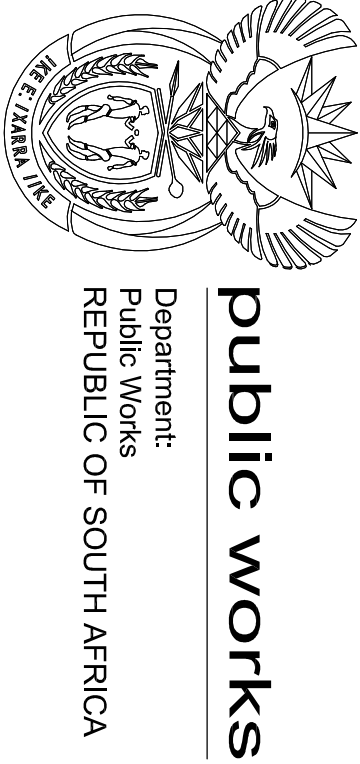

IVAN SASMAN ARCHITECTS
URBAN DESIGNERS, TOWN & REGIONAL PLANNERS
Six Floor Newlands on Main
Marblehead House
Marblehead 7780

Tel.: (021) 683 6277
Fax: 086 619 5863
Email: isarc@nmbd.co.za

Tel: (021) 683 6277
Fax: 086 619 5863
Email: isarc@mweb.co.za

Project Title:

FSL - PAROW
ERF 22854 PLATTEKLOOF


Drawing The

SAPS ROOM NAMES & NUMBERS


BLOCK F

Scale	Date	Drawn/Proposed	Checked
1:100	21JUN06	KS	EG

Project No.	Drawing No.	Drawing Version Date	Revision
FSL	A	2011.02.22	0

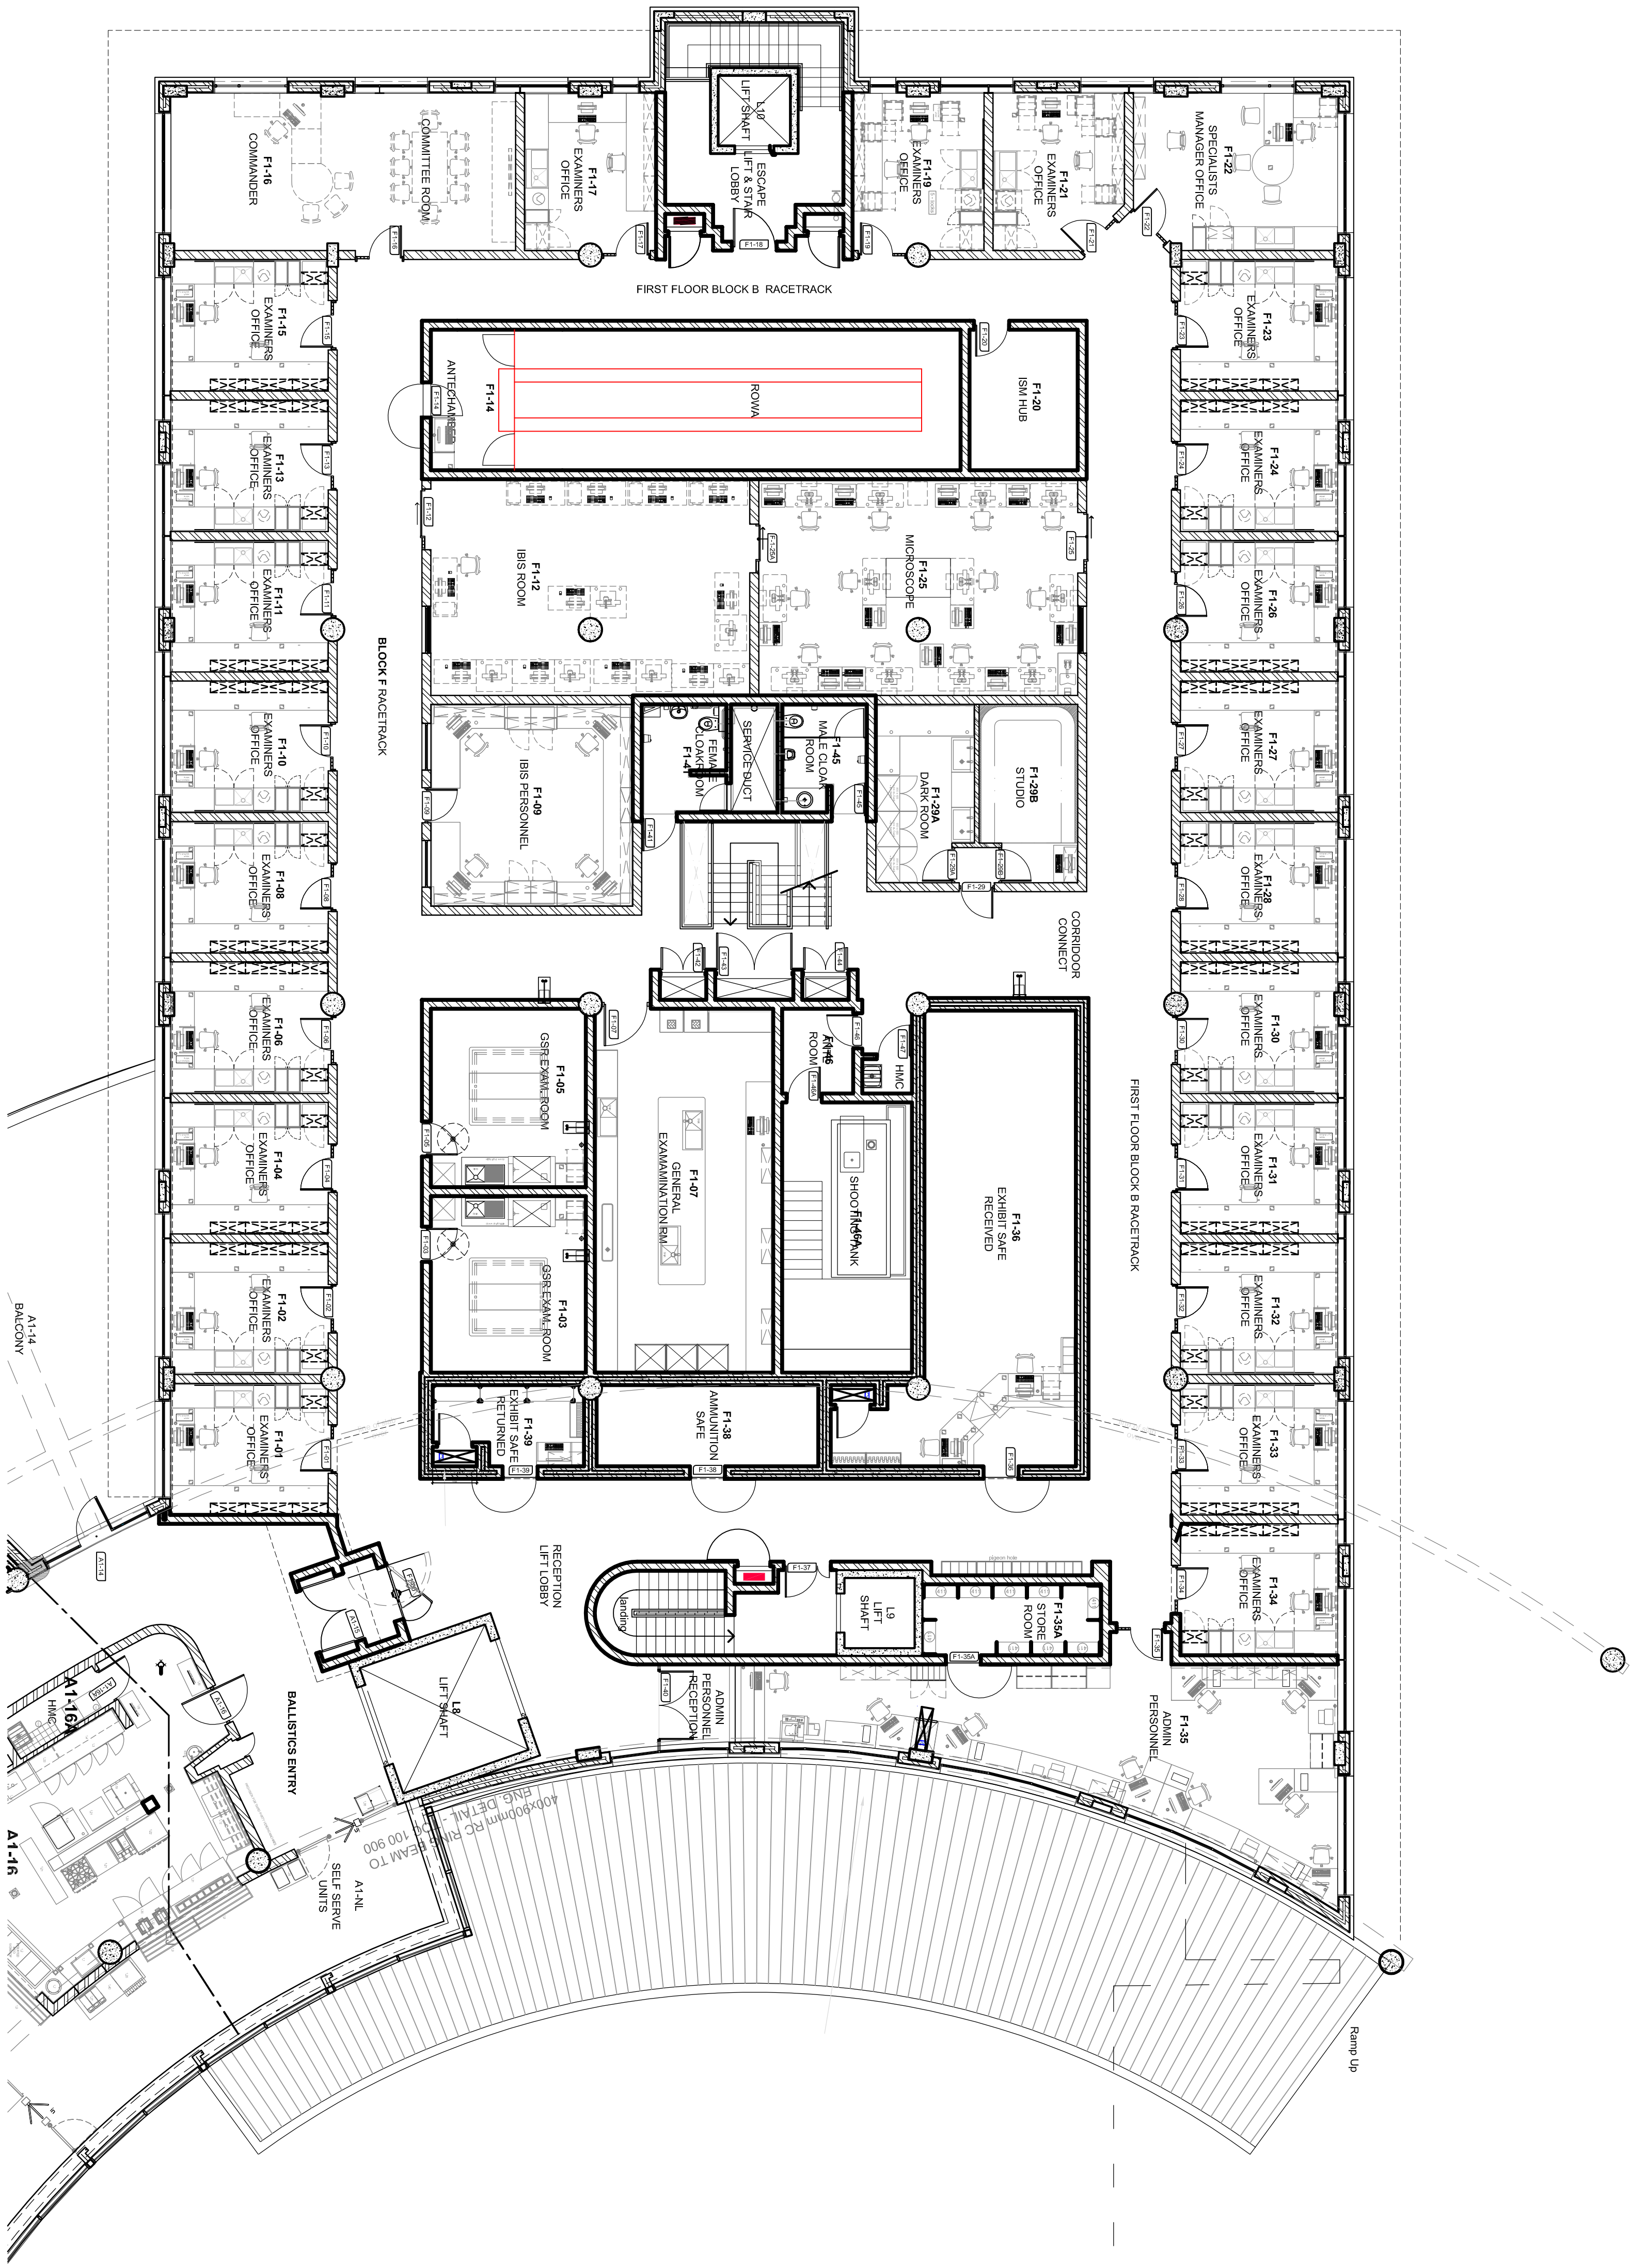

REV	DATE	REMARKS	B
0	'11.02.22	ISSUE TO SAPS FOR COMMENT	K9

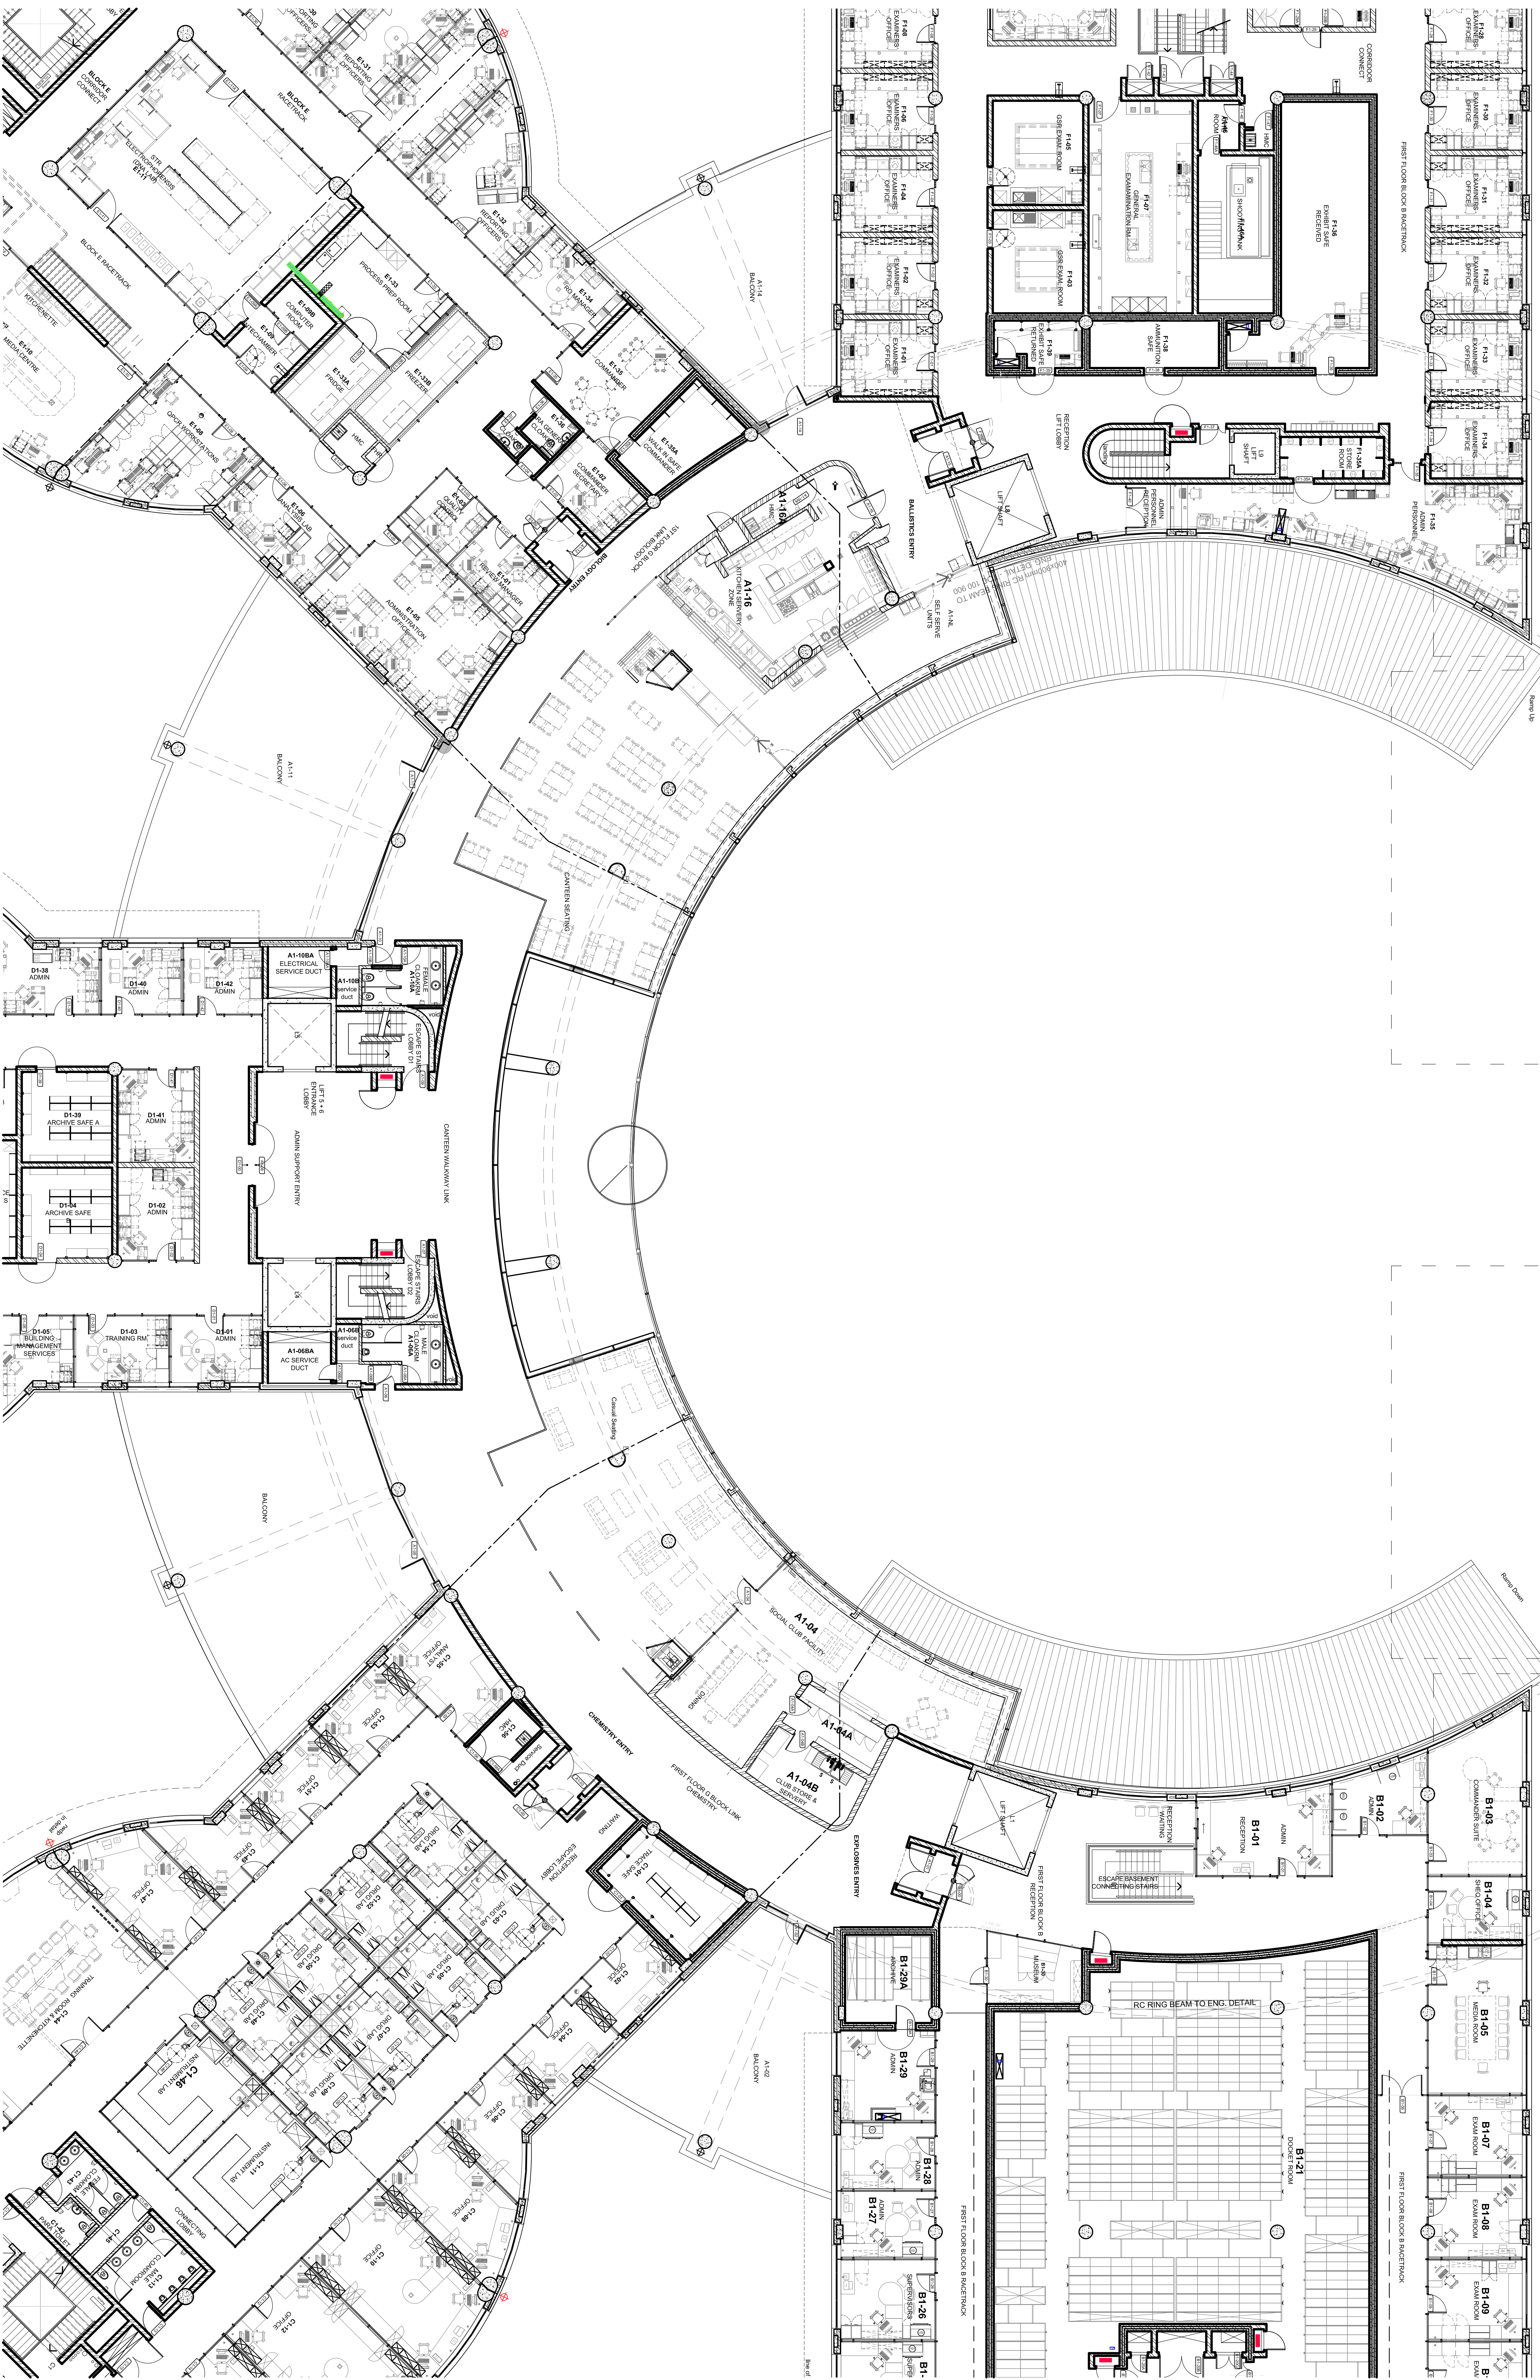

REV	DATE	REMARKS	BY
0	11.02.22	- ISSUED FOR SAPS COMMENT	KS

KEY FOR DOOR NUMBERS		
D	G B 00	
Door	Floor Block Number	

KEY FOR WINDOW NUMBERS			
W	G B 00		
Window	Floor Block Number		

ORIGINAL AUTHORS:




Signature (Approved by) _____ Date _____

Signature (Approved by) _____ Date _____

THIS DRAWING IS COPYRIGHT AND IS TO BE RETURNED ON COMPLETION OF THE CONTRACT. ALL DIMENSIONS TO BE CHECKED BY THE CONTRACTOR ON SITE. FIGURED DIMENSIONS TO BE TAKEN IN PREFERENCE TO SCALING THE DRAWING.

ANY DISCREPANCIES OR VARIATION REQUIREMENTS NOTICED ON SITE TO BE REPORTED TO THE ARCHITECTS.

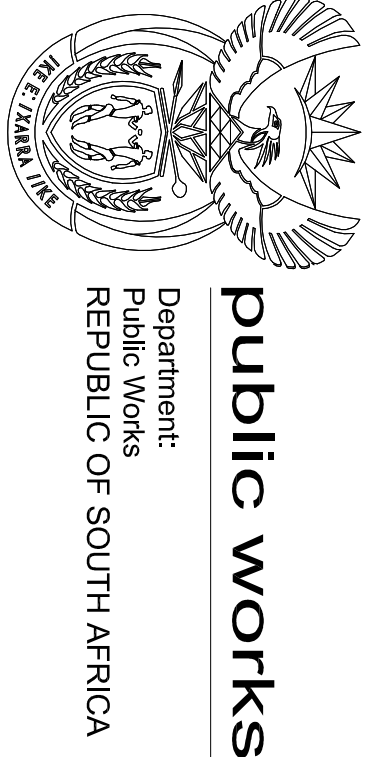


IVAN SASMAN ARCHITECTS
URBAN DESIGNERS, TOWN & REGIONAL PLANNERS
5th Floor Newlands on Main
Maitland House
Cape Town 7780
Tel: (021) 683 6277
Fax: 086 619 5963
Email: isa@ivansasman.co.za

FSL - PAROW
ERF 22854 PLATTEKLOOF

SAPS ROOM NAMES & NUMBERS
GROUND FLOOR PLAN
BLOCK B


Scale	Date	Drawn/Revised	Checked
1:100	2006.06.21	KS	EG

Project No.	Drawing No.	Drawing Version Date	Revision
FSL	A	2011.02.22	0

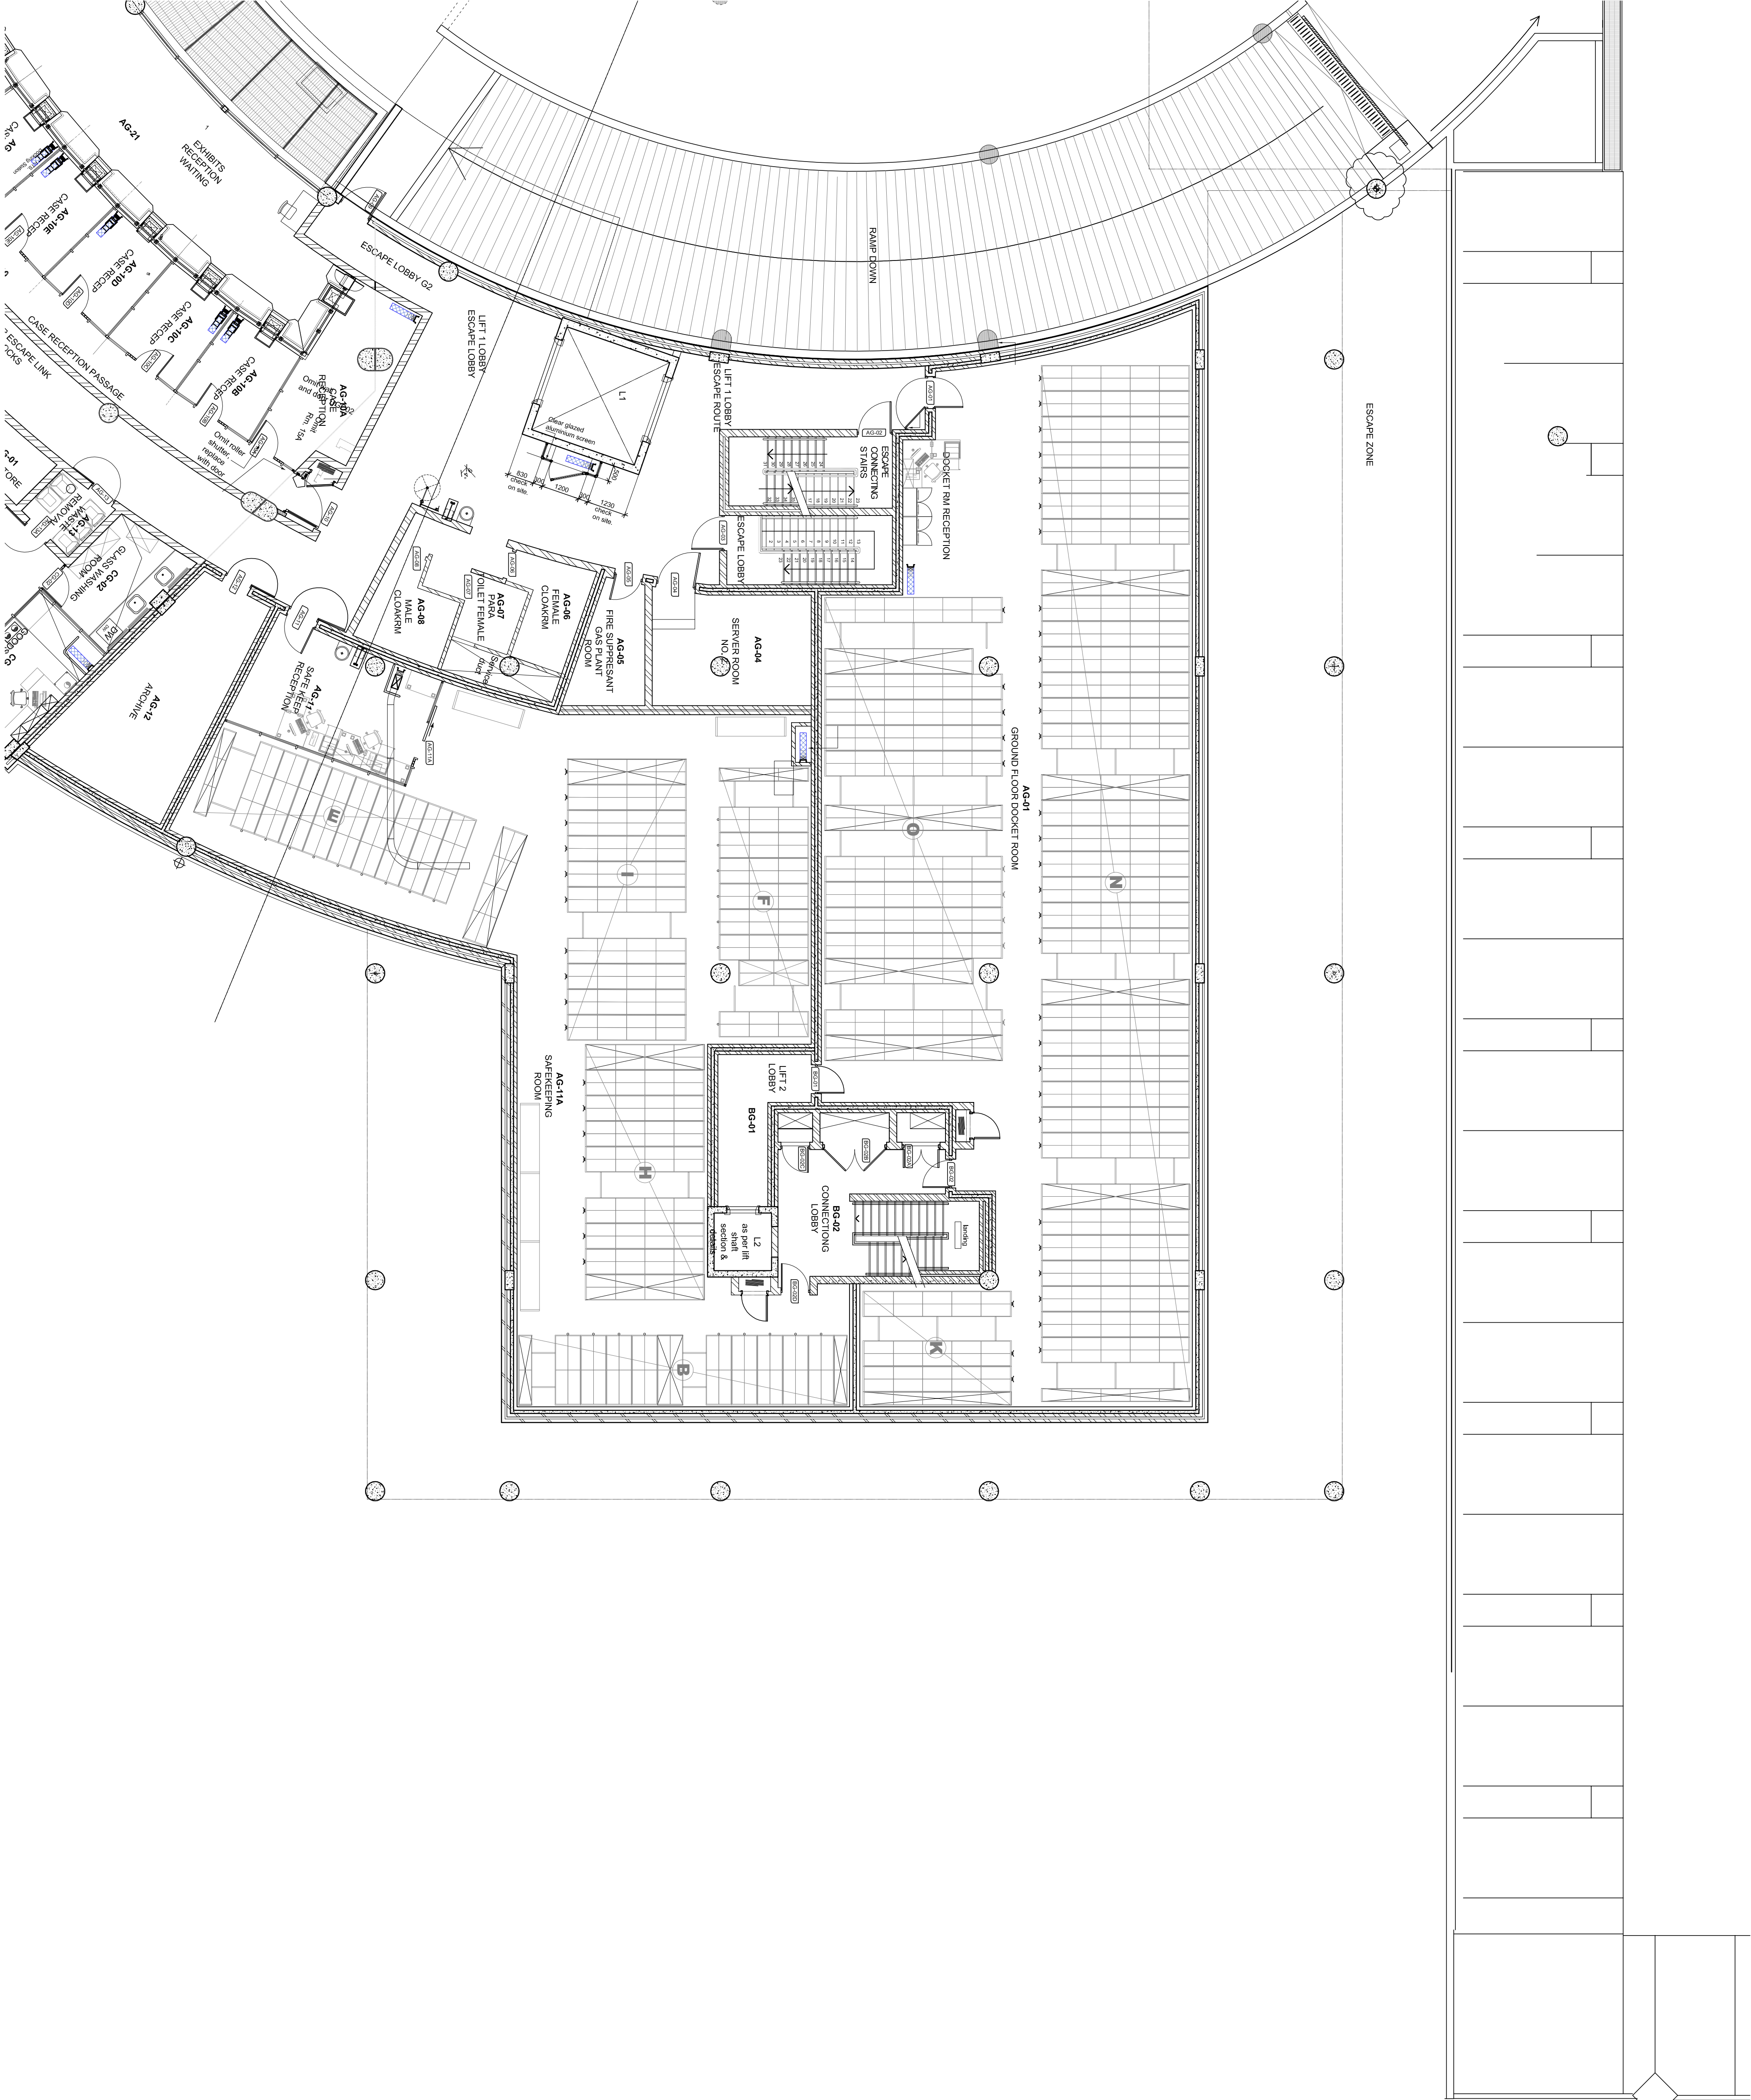



forensics
laboratory
architects
associated

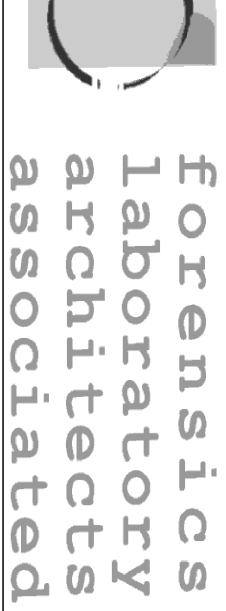


KEY FOR WINDOW NUMBERS			
W	G	C	00
Window	Floor	Block	Number

KEY FOR WINDOW NUMBERS			
W	G	C	00
Window	Floor	Block	Number

Signature (Approved by _____) Date _____


ANY DISCREPANCIES OR VARIATION REQUIREMENTS NOTICED ON SITE TO BE REPORTED TO THE ARCHITECTS.

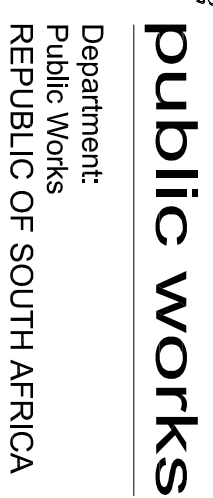

Tel: (021) 683 6277
Fax: 086 619 5863
Email: isarc@mweb.co.za

SAPS ROOM NAMES & NUMBERS
GROUND FLOOR PLAN
BLOCK C

Project No.	Drawing No.	Drawing Version Date	Revision
FSL	A	2011.02.22	0

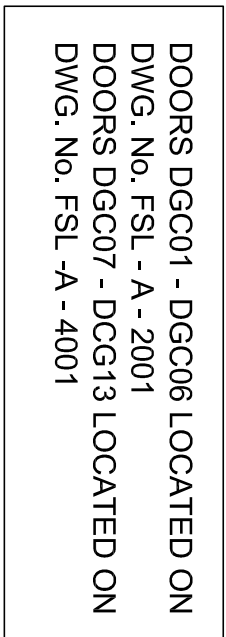

DOORS DGC01 - DGC06 LOCATED ON
DWG. No. FSL - A - 2001
DOORS DGC07 - DGC13 LOCATED ON
DWG. No. FSL - A - 4001

REV	DATE	REMARKS	BY
0	11.02.22	ISSUED FOR SAPS COMMENT	KS
ORIGINAL AUTHORS			



KEY FOR DOOR NUMBERS			
D	G	D	00
Door	Floor	Block	Number

KEY FOR WINDOW NUMBERS			
W	G	D	00
Window	Floor	Block	Number

Signature (Approved by)	)	Date

Signature (Approved by)	)	Date

THIS DRAWING IS COPYRIGHT AND IS TO BE RETURNED ON COMPLETION OF THE CONTRACT. ALL DIMENSIONS TO BE CHECKED BY THE CONTRACTOR ON SITE. FIGURED DIMENSIONS TO BE TAKEN IN PREFERENCE TO SCALES OF THE DRAWING.


ANY DISCREPANCIES OR VARIATION REQUIREMENTS NOTICED ON SITE TO BE REPORTED TO THE ARCHITECTS.



IVAN SASMAN ARCHITECTS
URBAN DESIGNERS, TOWN & REGIONAL PLANNERS
5th Floor Nardus on Main
Merenspoort House
Claremont 7720
Tel: (021) 983 8277
Fax: 086 619 5863
Email: isarc@iweb.co.za


Project No. **FSL - PAROW**
ERF 22854 PLATTEKLOOF
Drawing Title
SAPS ROOM NAMES & NUMBERS
GROUND FLOOR PLAN
BLOCK D

Scale	Date	Drawn/Revised	Checked
1:100	2006.06.21	KS	EG
Project No.	Drawing No.	Drawing Version/Date	Revision
FSL	A	----	2011.02.22 0

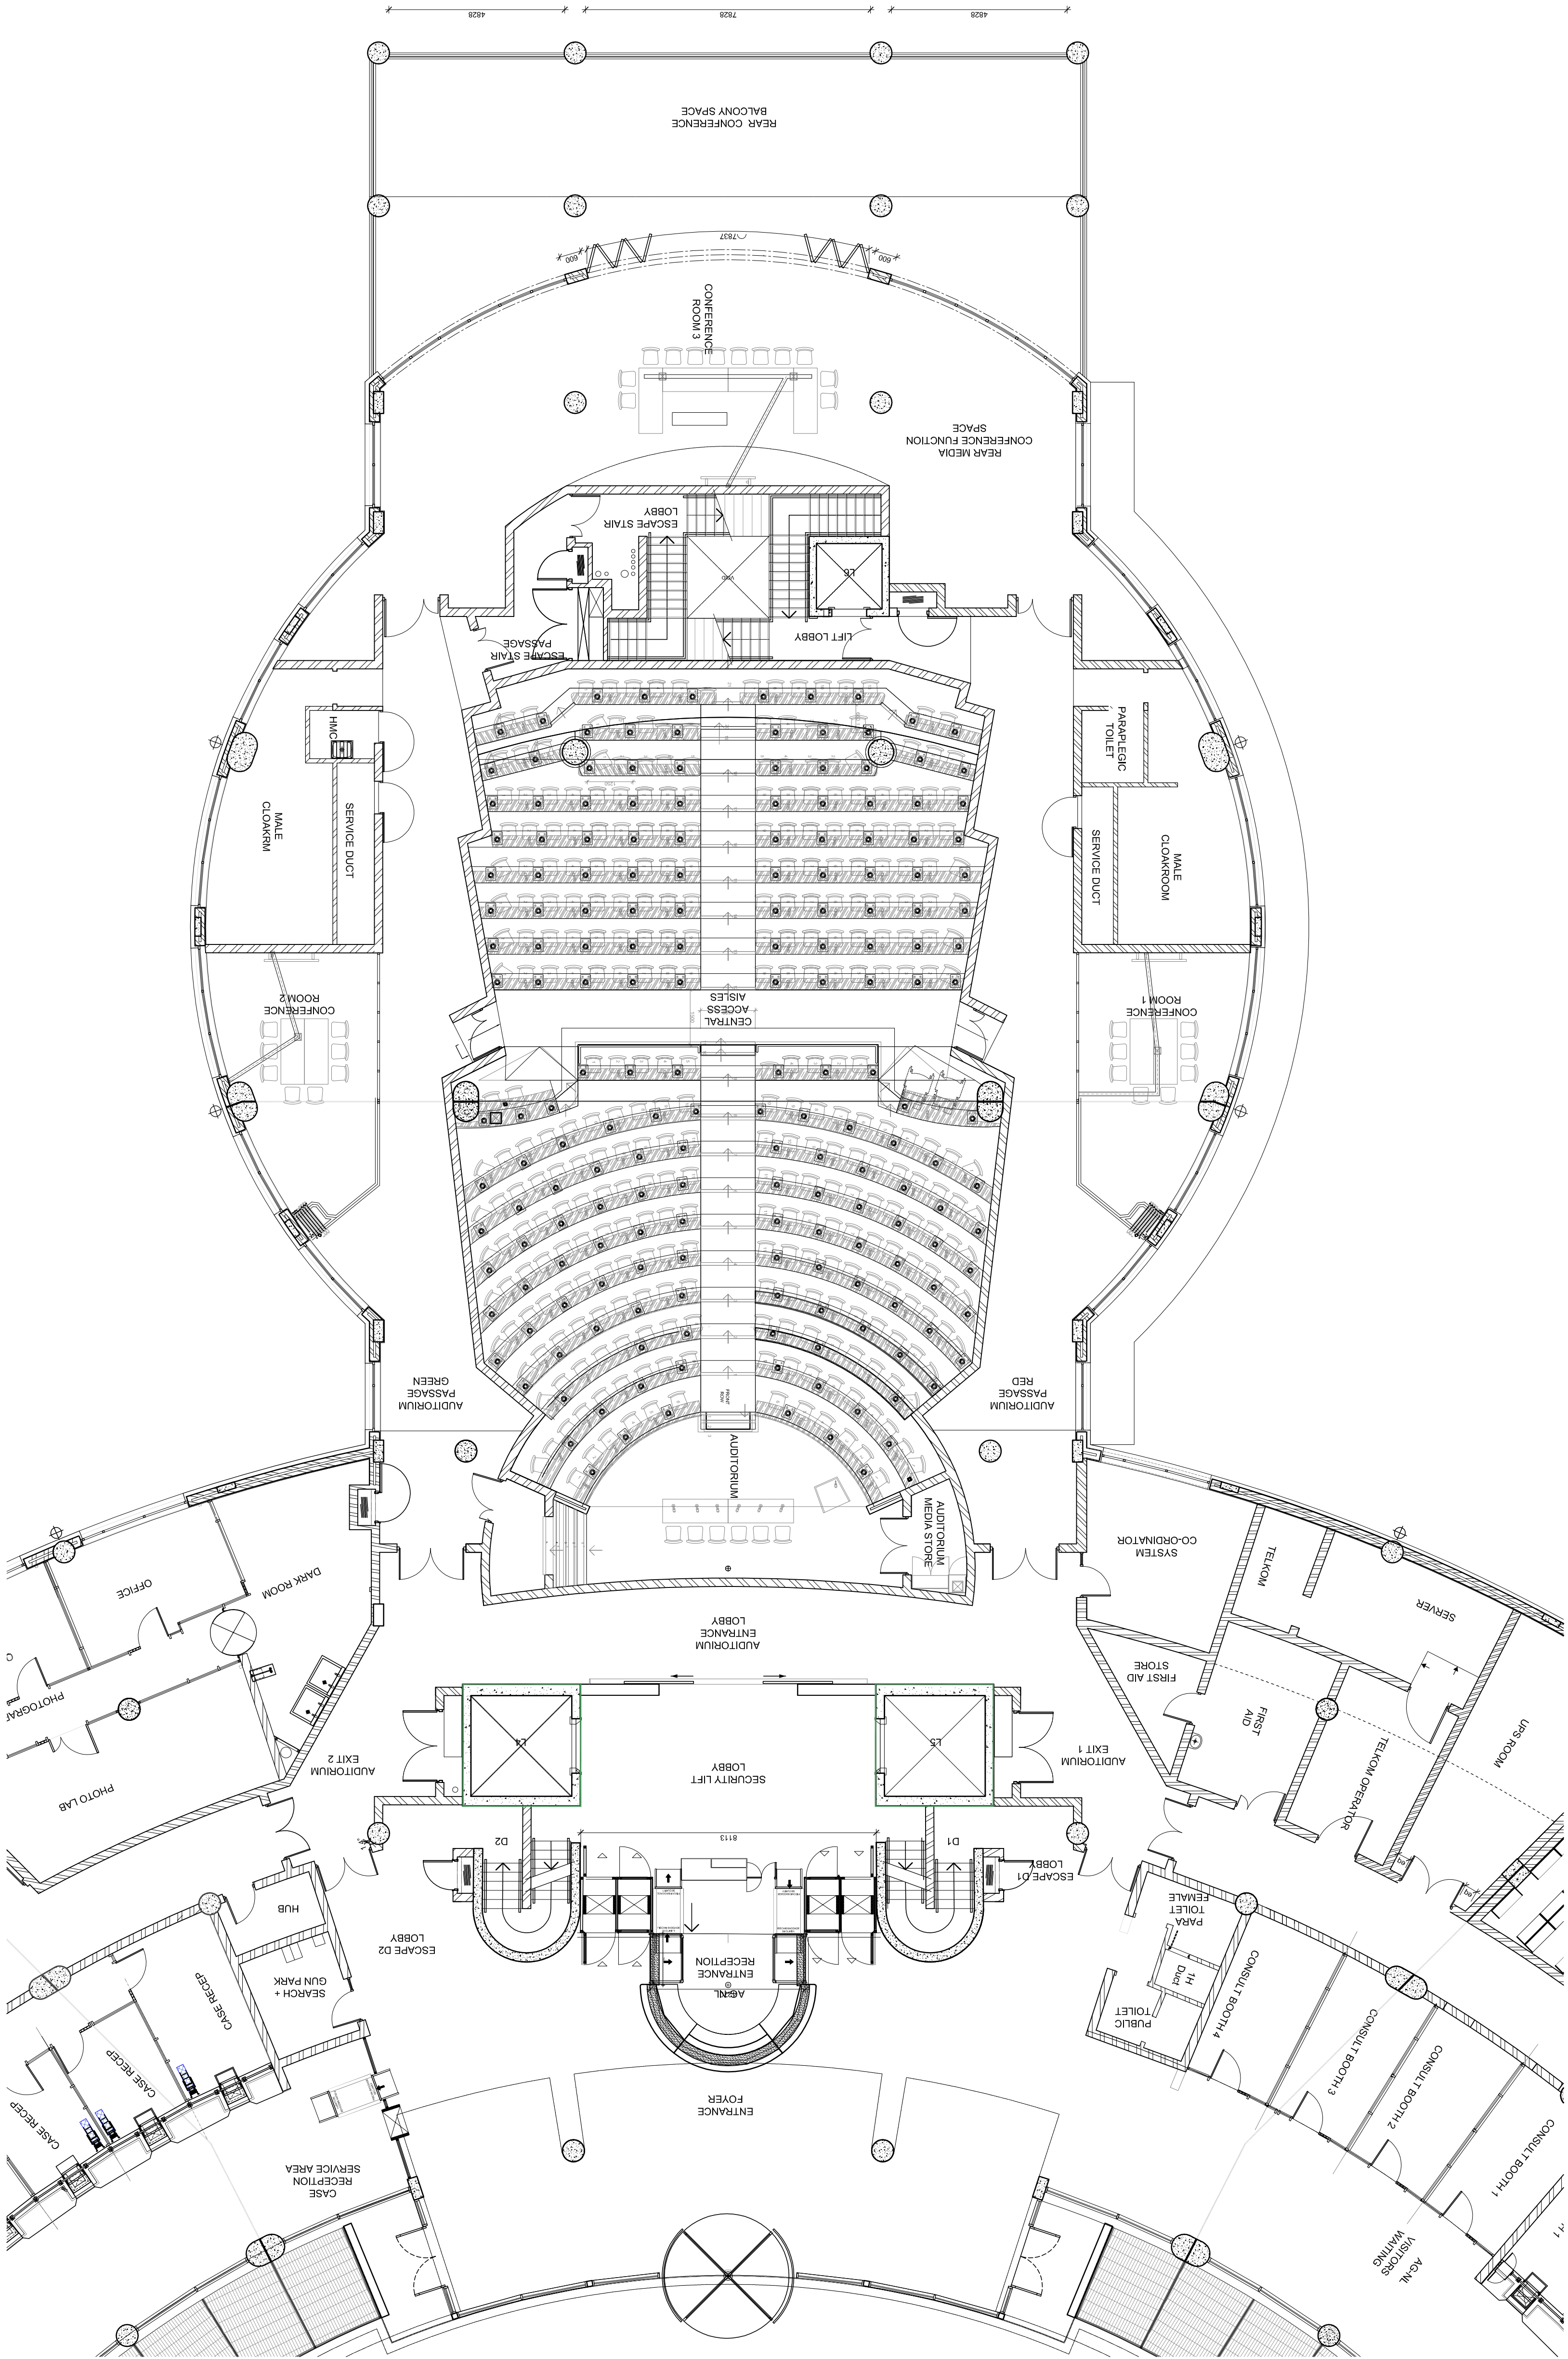

REV	DATE	REMARKS	BY
0	'11.02.22	- ISSUED FOR SAPS COMMENT	KS

ORIGINAL AUTHORS:

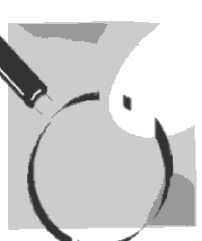

forensics
laboratory
architects
associated

KEY FOR DOOR NUMBERS			
D	1	E	00
Door	Floor	Block	Number

KEY FOR WINDOW NUMBERS			
W	1	E	00
Window	Floor	Block	Number

Signature (Approved by


) Dat

Signature (Approved by

Date _____)

THIS DRAWING IS COPYRIGHT AND IS TO BE RETURNED ON COMPLETION OF THE CONTRACT. ALL DIMENSIONS TO BE CHECKED BY THE CONTRACTOR ON SITE. FIGURED DIMENSIONS TO BE TAKEN IN PREFERENCE TO SCALING THE DRAWING.

ANY DISCREPANCIES OR VARIATION REQUIREMENTS NOTICED ON SITE TO BE REPORTED TO THE ARCHITECTS.

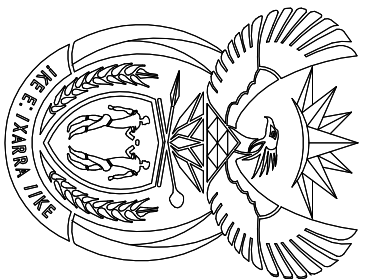

public works

Department:
Public Works
REPUBLIC OF SOUTH AFRICA

IVAN SASMAN ARCHITECTS
 URBAN DESIGNERS, TOWN & REGIONAL PLANNERS
 5th Floor Newlands on Main
 Martindale House
 Marketfront 7780
 Tel: (021) 663 6277
 Fax: 086 619 3683
 Email: isarc@mvweb.co.za

Tel: (021) 683 6277
Fax: 086 619 5863
Email: isarc@mweb.co.za

FSL - PAROW
ERF 22854 PLATTEKLOOF

SAPS ROOM NAMES AND NUMBERS
GROUND FLOOR PLAN
BLOCK E


Scale	Date	Drawn/Proposed	Checked
1:100	2006.06.21	ZL	EG

Project No.	Drawing No.	Drawing Version	Date	Revision
FSL	A	----	2011.02.22	0

FOR CONSTRUCTION
07 NOVEMBER 2008

THIS DRAWING TO BE READ IN CONJUNCTION WITH STRUCTURAL ENGINEER'S DRAWINGS

REV	DATE	REMARK
0	'11.02.22	- ISSUED FOR SAPS COMMENT

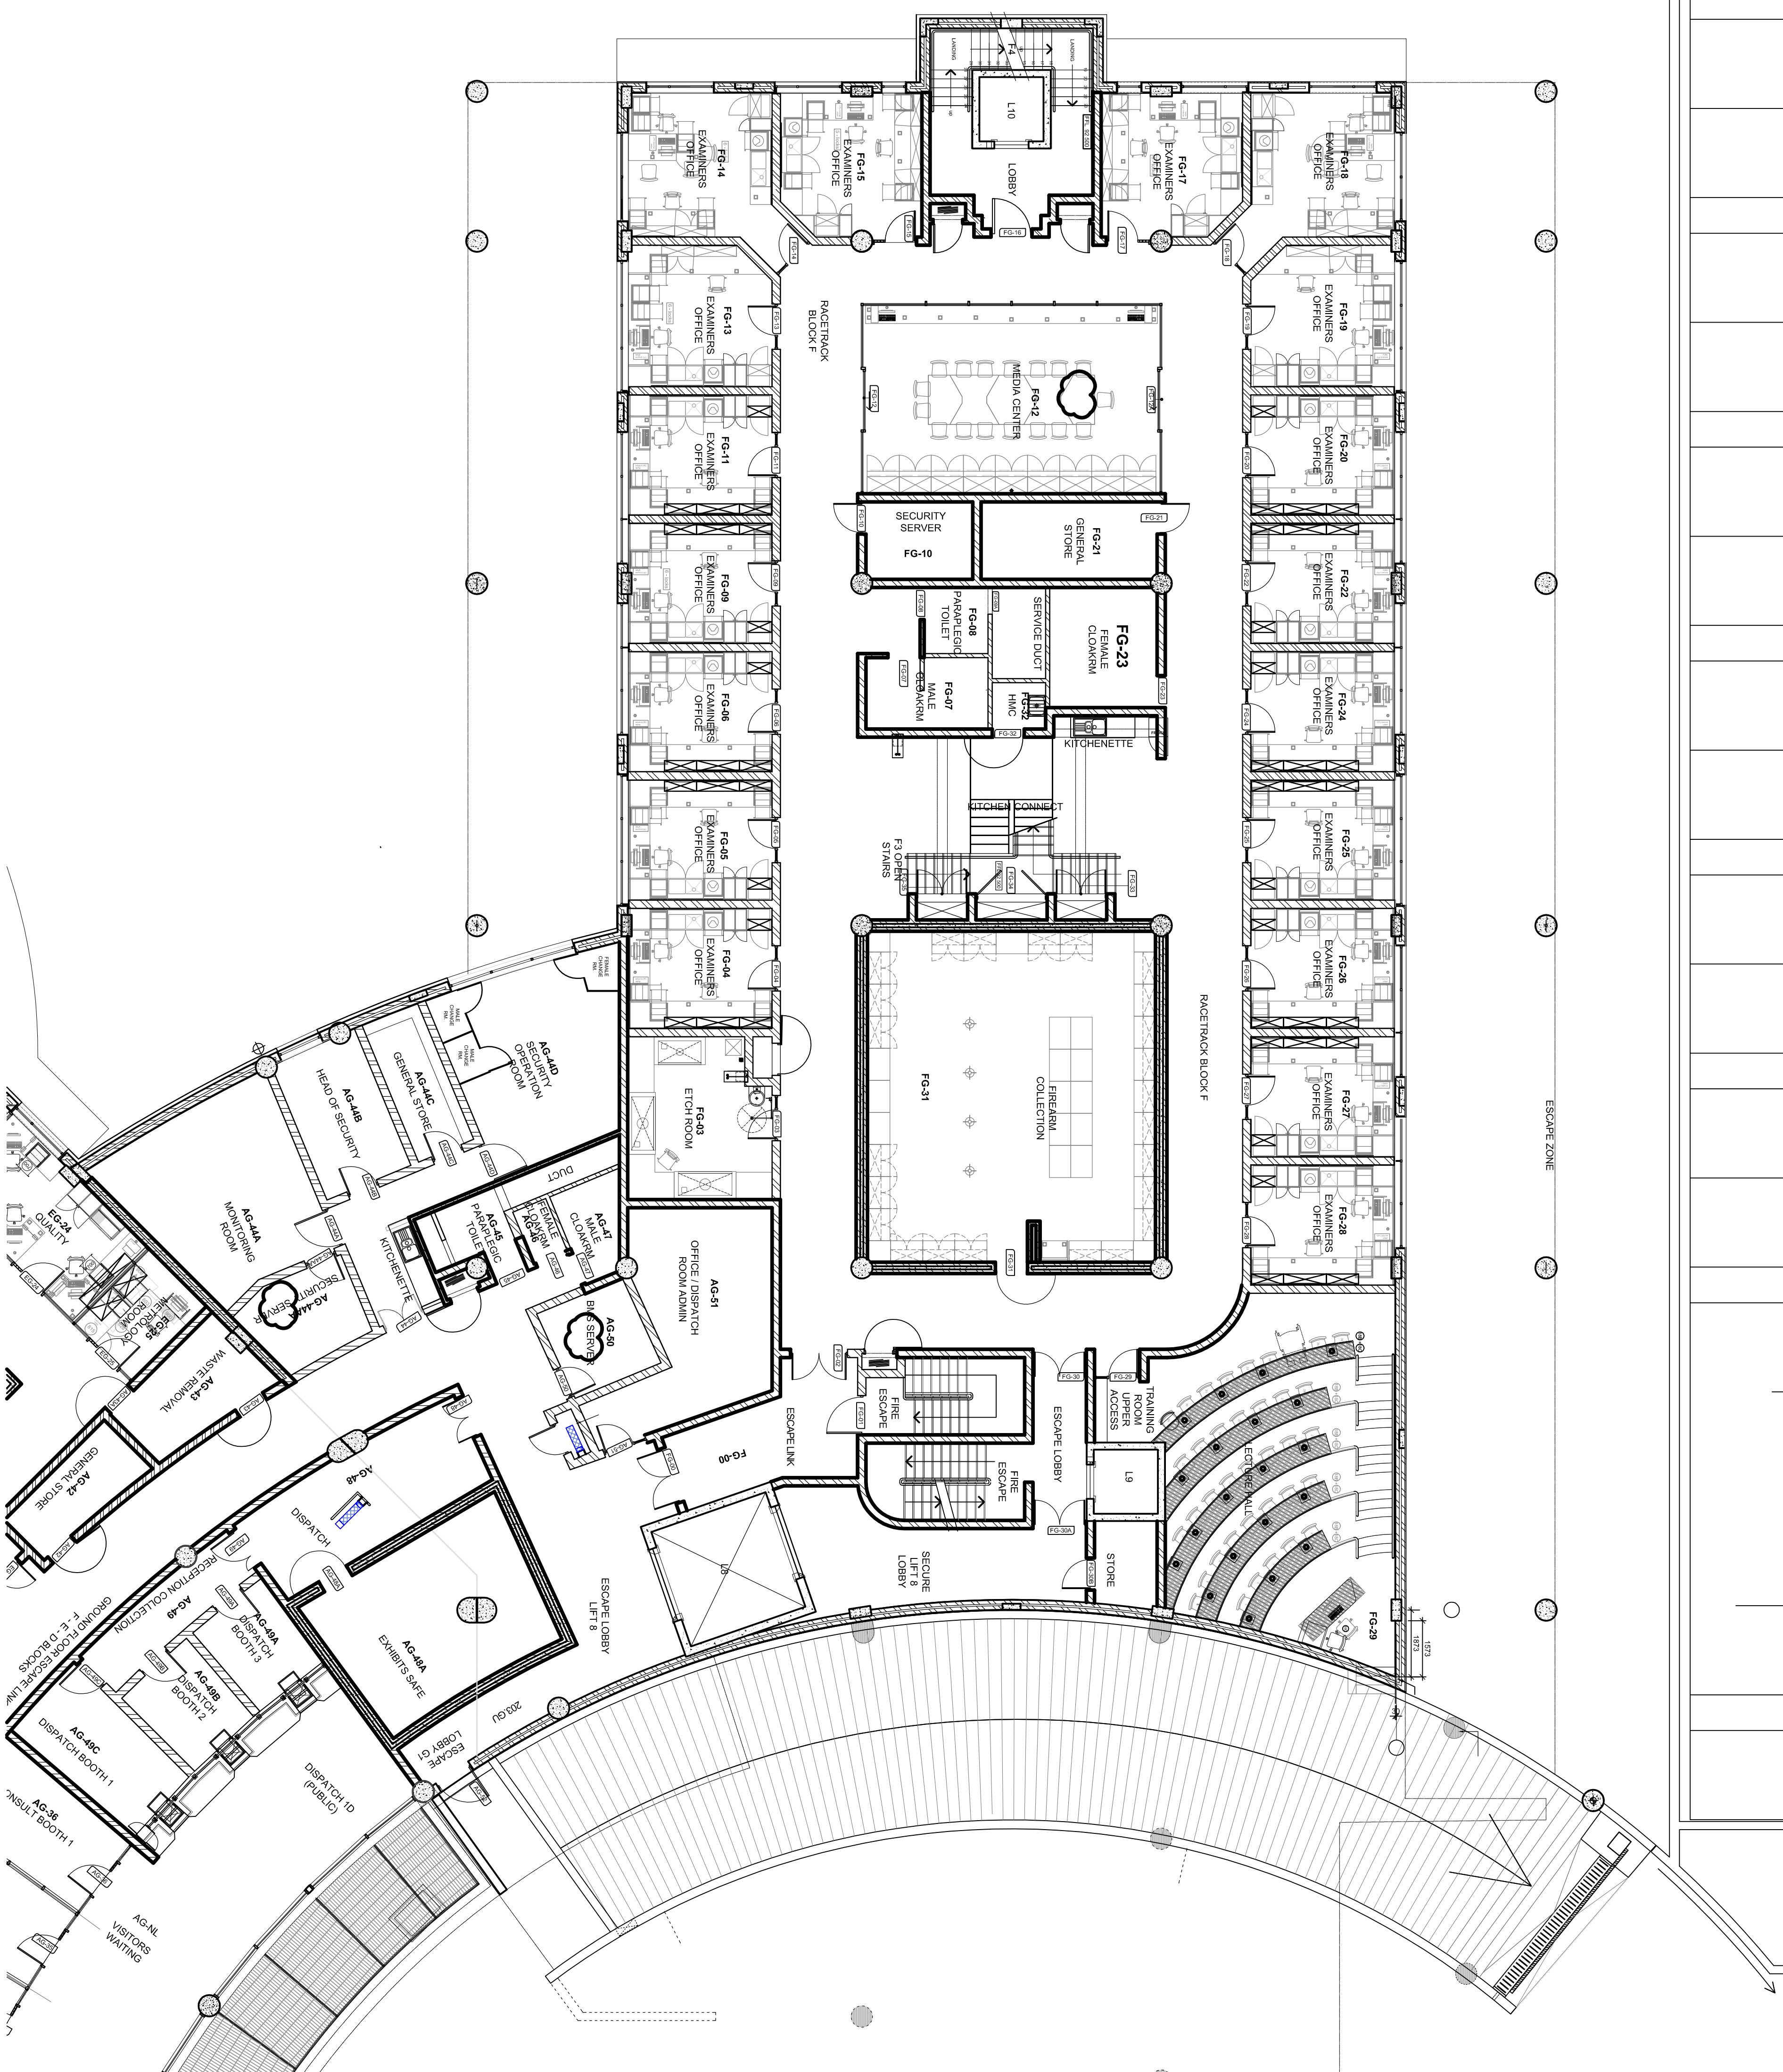

KEY FOR DOOR NUMBERS			
D	1	E	00
Door	Floor	Block	Number

KEY FOR WINDOW NUMBERS			
W	1	E	00
Window	Floor	Block	Number



forensic
laboratory
architect
associated

Date _____

Signature (Approved by)


Data

Signature (Approved by)

Data

THIS DRAWING IS COPYRIGHT AND IS TO BE RETURNED ON COMPLETION OF THE CONTRACT. ALL DIMENSIONS TO BE CHECKED BY THE CONTRACTOR ON SITE. FIGURED DIMENSION TO BE TAKEN IN PREFERENCE TO SCALING THE DRAWING.

ANY DISCREPANCIES OR VARIATION REQUIREMENTS NOTICED ON SITE TO BE REPORTED TO THE ARCHITECTS.

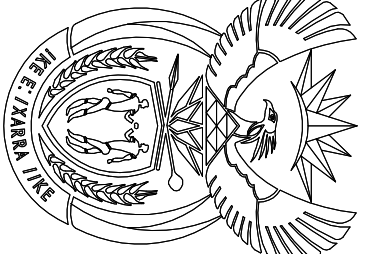

Department:
Public Works
REPUBLIC OF SOUTH AFRICA

VAN SASSMAN ARCHITECT
URBAN DESIGNERS, TOWN & REGIONAL PLANNING
10th Floor Newlands on Main
Harvard Hall House
Lafayette 7780

Tel: (021) 683 62
Fax: 086 619 5865
Email: lsarc@mweb.co.za

Email: lsarc@mweb.co.za

Project Title:

FSL - PAROV
ERF 22854 PLATTEKLOK

Drawing T

SAPS ROOM NAMES AND NUMBERS


GROUND FLOOR PLAN

BLOCK H

1:100

Project No.

—
О
П

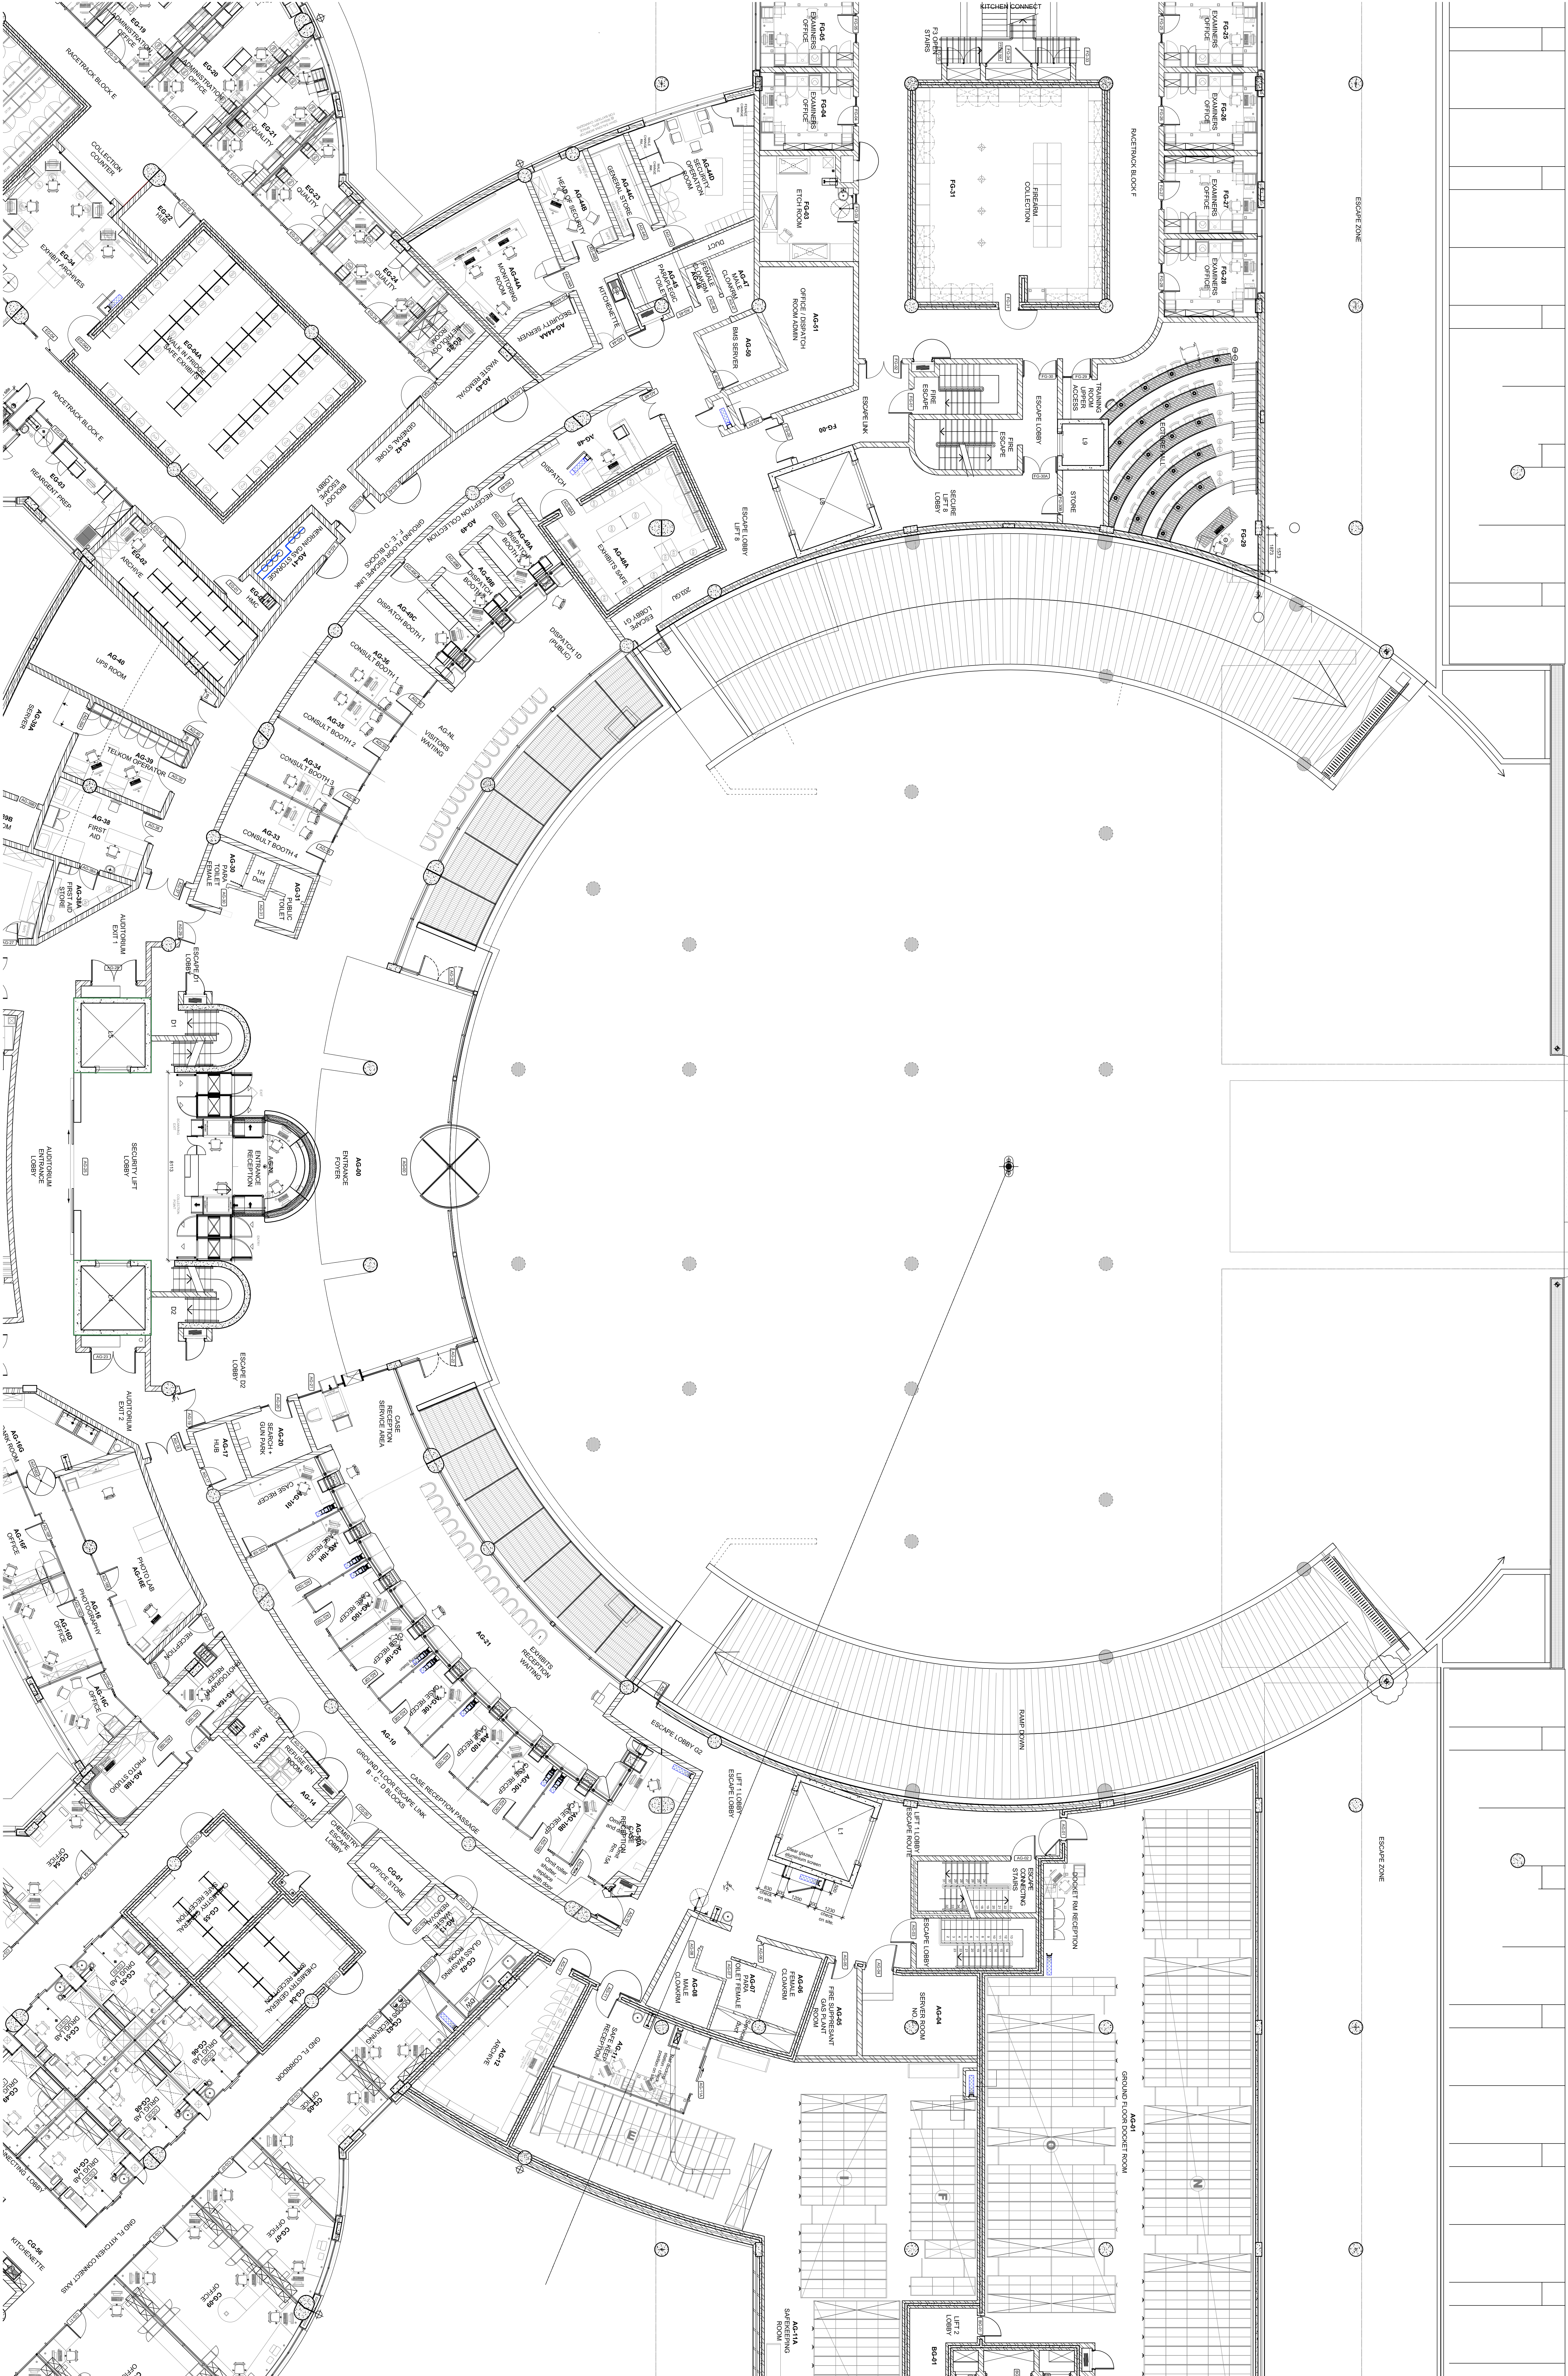


KEY FOR DOOR NUMBERS			
D	G	D	00
Door	Floor	Block	Number

KEY FOR WINDOW NUMBERS			
W	G	D	00
Window	Floor	Block	Number

ORIGINAL AUTHOR:

THIS DRAWING IS COPYRIGHT AND IS TO BE RETURNED ON COMPLETION OF THE CONTRACT. ALL DIMENSIONS TO BE CHECKED BY THE CONTRACTOR ON SITE. ROUNDED DIMENSIONS TO BE TAKEN IN PREFERENCE TO SCALING THE DRAWING.

ANY DISCREPANCIES OR VARIATION REQUIREMENTS NOTICED ON SITE TO BE REPORTED TO THE ARCHITECTS.

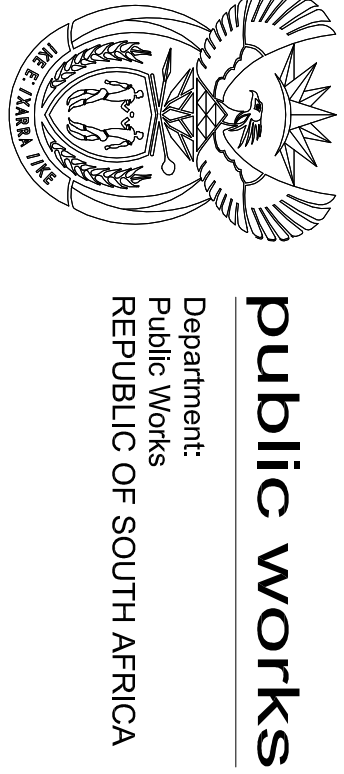

IVAN SASMAN ARCHITECTS
URBAN DESIGNERS, TOWN & REGIONAL PLANNERS
5th Floor Newlands on Main
Marketplace House
Carmelent 7780
Tel: (021) 693 8277
Fax: 086 616 5963
Email: isa@mwbd.co.za


FSL - PAROW
ERF 22854 PLATTEKLOOF
Drawing 736
SAPS ROOM NAME & NUMBERS
GROUND FLOOR PLAN
BLOCK G

Scale	Date	Draws Proposed	Checked
1:100	2006.06.06	KS	EG

Project No.	Drawing No.	Drawing Number	Revision
FSL	A	2011.02.22	0

REV	DATE	REMARKS	BY
0	2011.02.22	ISSUED TO SAPS FOR COMMENT	KS

ORIGINAL AUTHORS

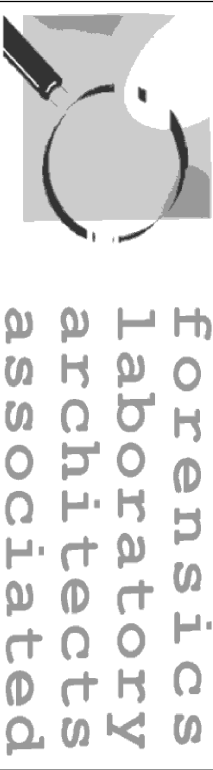

forensics
laboratory
architects
associated

KEY FOR DOOR NUMBERS

D	1	E	00
Door	Floor	Block	Number

KEY FOR WINDOW NUMBERS


W	1	E	00
Window	Floor	Block	Number

Signature / Approved By) Date

Signature / Approved By) Date

THIS DRAWING IS COPYRIGHT AND IS TO BE RETURNED ON COMPLETION OF THE PROJECT. IT IS THE RESPONSIBILITY OF THE CONTRACTOR ON SITE, FIGURED DIMENSIONS TO BE TAKEN IN PREFERENCE TO SCALING THE DRAWING.

ANY DISCREPANCIES OR VARIATION REQUIREMENTS NOTICED ON SITE TO BE REPORTED TO THE ARCHITECTS.

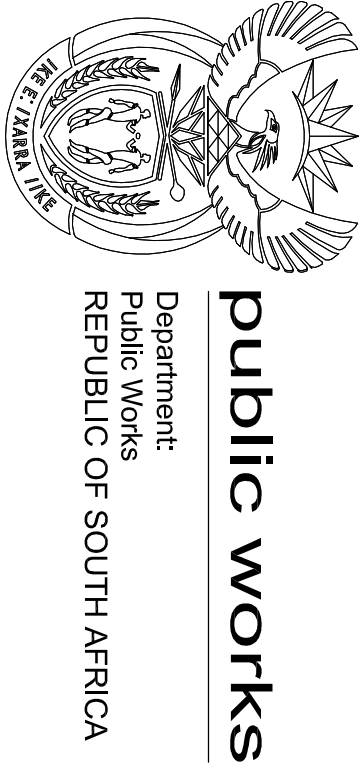

public works

Department:
Public Works
REPUBLIC OF SOUTH AFRICA

IVAN SASMAN ARCHITECTS
URBAN DESIGNERS, TOWN & REGIONAL PLANNERS
5th Floor Newlands on Main
Newlands, Cape Town
Clermont 7780

Tel: (021) 523 8277
Fax: 086 6519 853
Email: isarc@nwed.co.za

Project Title


FSL - PAROW
ERF 22864 PLATEKLOOF

Drawing Title


SAPS ROOM NAMES & NUMBERS
SECOND FLOOR PLAN
BLOCK B

Scale	Date	Drawn / Proposed	Checked
1:100	2006.06.21	TP	EG

Project No.	Drawing No.	Drawing Version (Date)	Revision
FSL	A	-----	2011.02.22 0

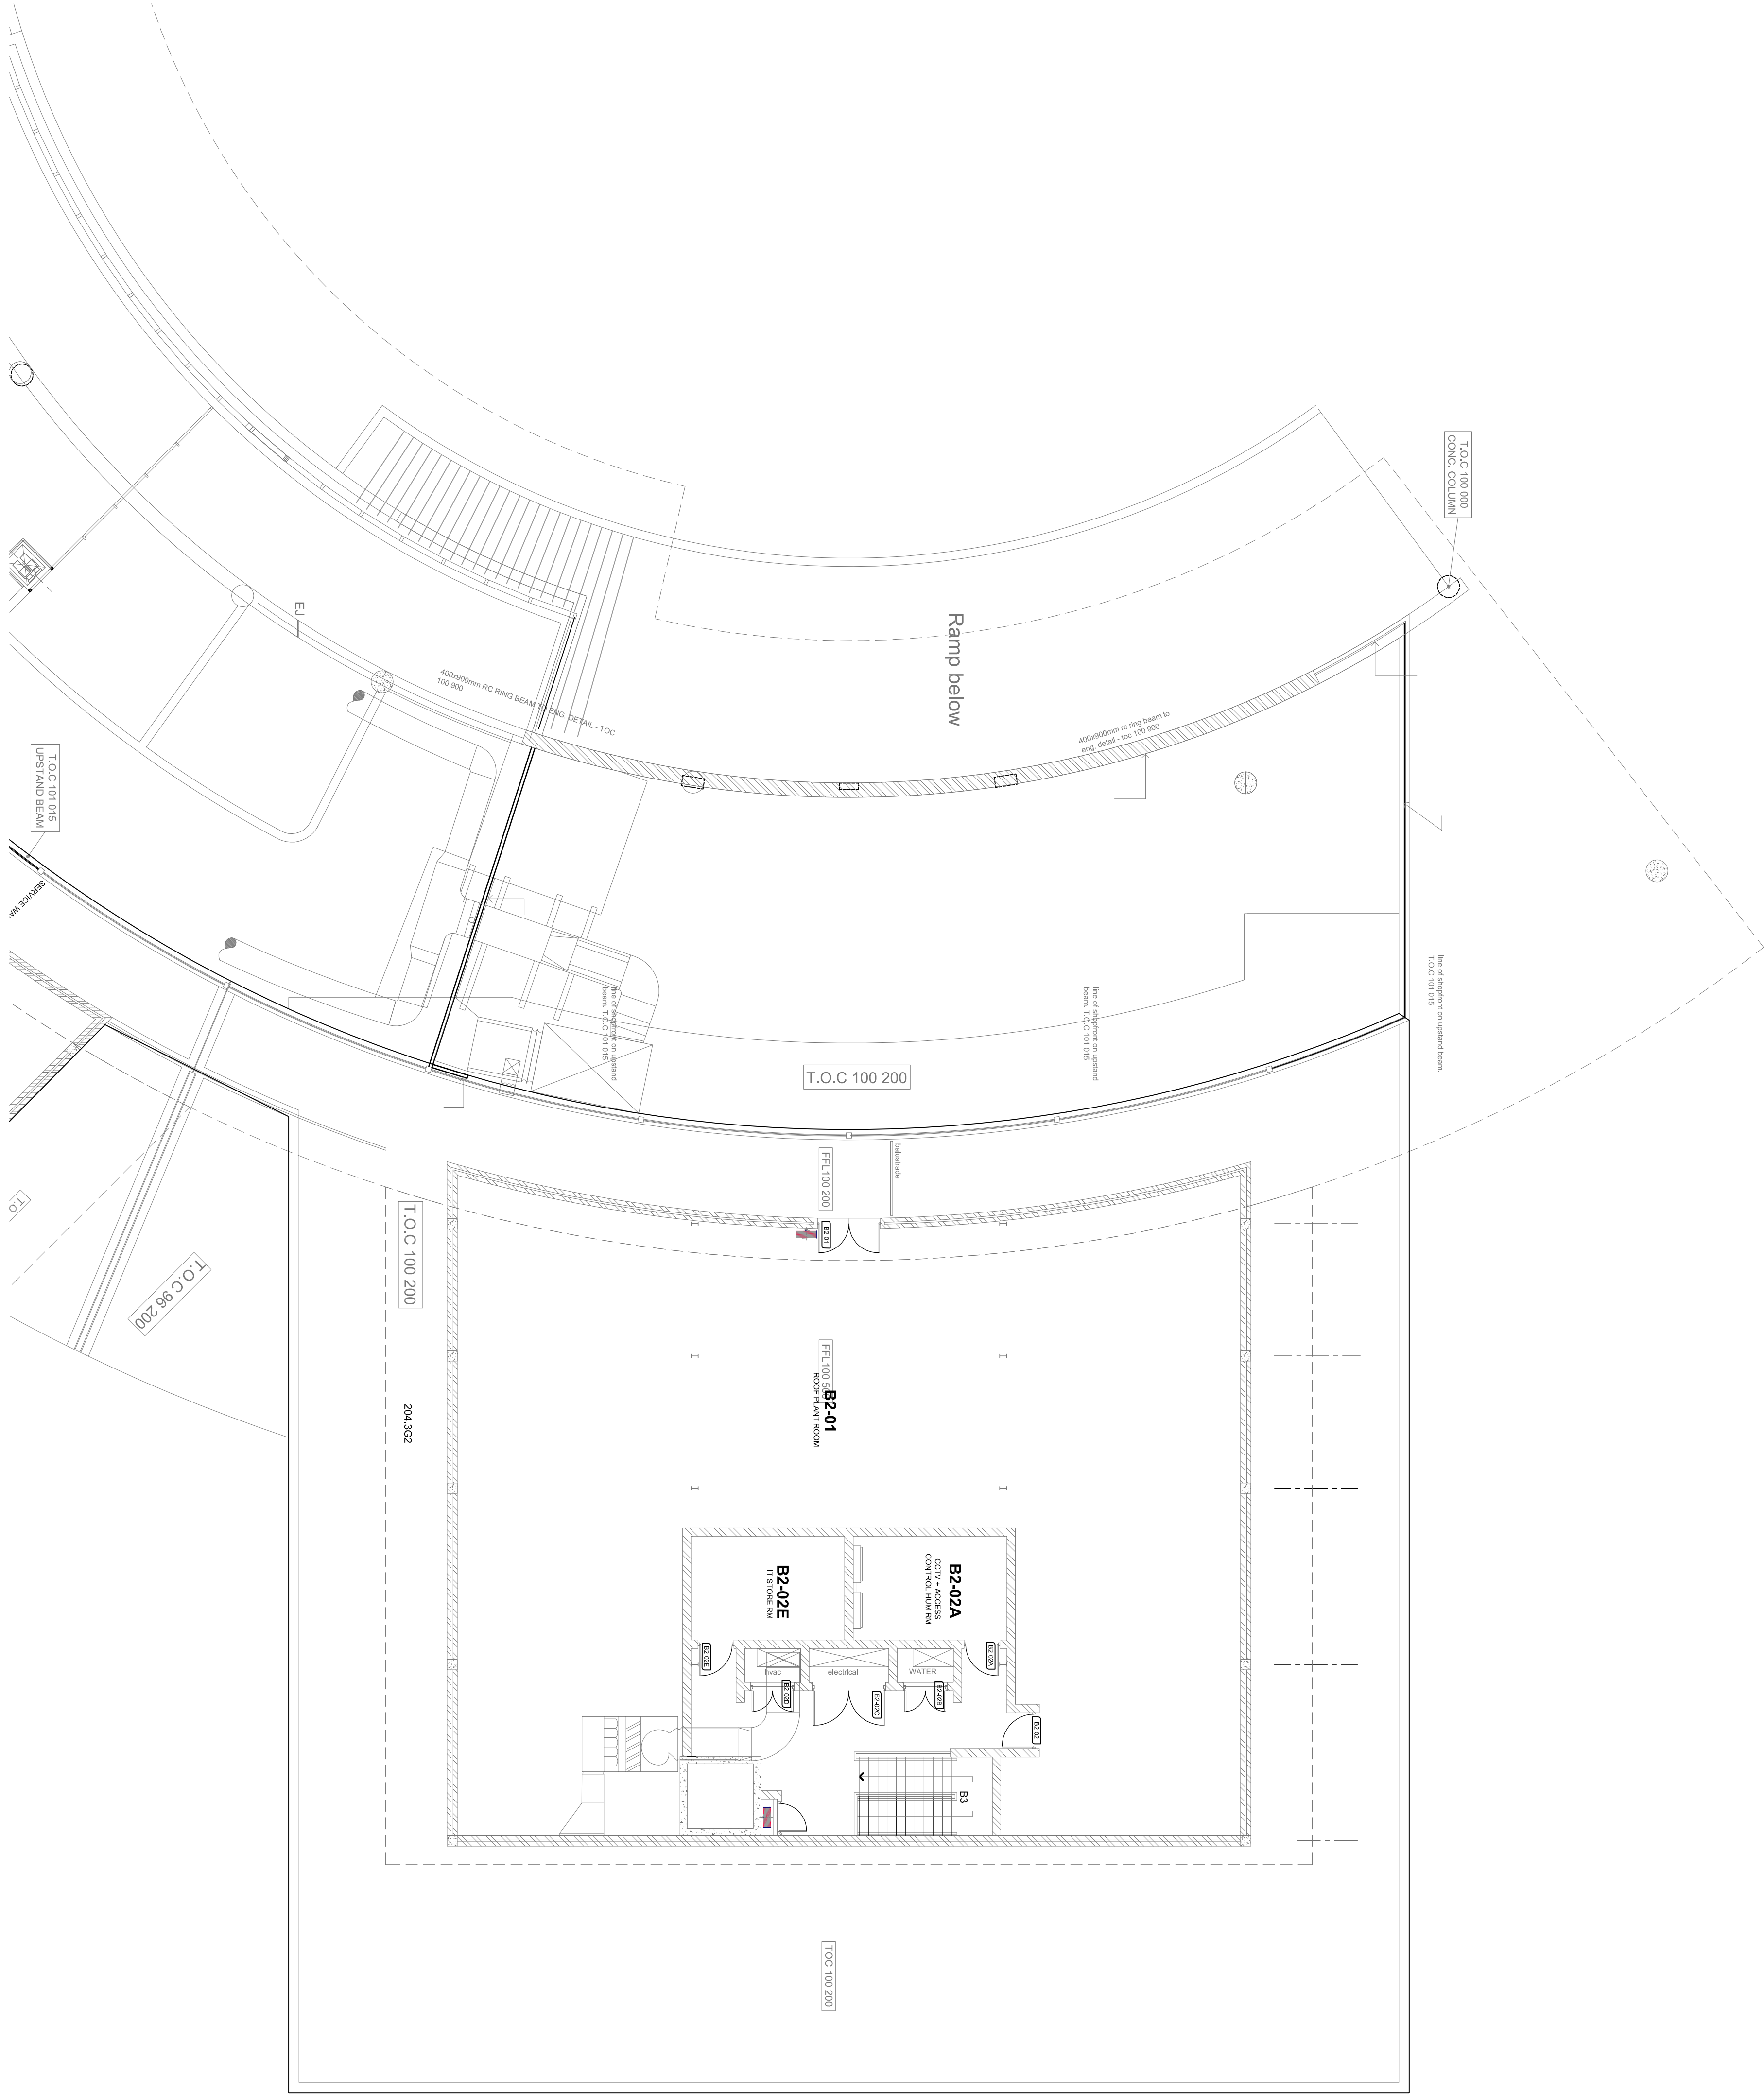

REV	DATE	REMARKS	BY
0	2011.02.22	• ISSUED TO SAPS FOR COMMENT	KS
ORIGINAL AUTHORS:			

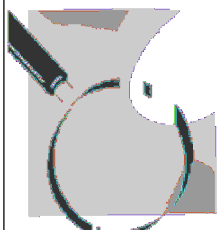

forensics
laboratory
architects
associated

KEY FOR DOOR NUMBERS

D	2	C	00
Door	Floor	Block	Number

KEY FOR WINDOW NUMBERS


W	2	C	00
Window	Floor	Block	Number

Signature (Approved By) Date

Signature (Approved By) Date

THIS DRAWING IS COPYRIGHT AND IS TO BE RETURNED ON
COMPLETION OF THE CONTRACT. ALL DIMENSIONS TO BE
AS SHOWN UNLESS OTHERWISE NOTED. DIMENSIONS
TO BE TAKEN IN PREFERENCE TO SCALING THE DRAWINGS.

ANY DISCREPANCIES OR VARIATION REQUIREMENTS NOTICED
ON SITE TO BE REPORTED TO THE ARCHITECTS.

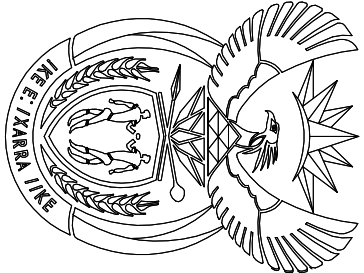

public works
Department:
Public Works
REPUBLIC OF SOUTH AFRICA

IVAN SASMAN ARCHITECTS
URBAN DESIGNERS, TOWN & REGIONAL PLANNERS
5th Floor Newlands on Main
Maitland House
Claremont 7780
Tel: (021) 883 8277
Fax: 086 619 5863
Email: isat@ivmasa.co.za

Project Title

FSL - PAROW
ERF 22854 PLATTEKLOOF

Drawing Title


SAPS ROOM NAMES & NUMBERS

SECOND FLOOR PLAN

BLOCK C

Scale	Date	Drawn/Revised	Checked
1:100	2006.05.21	TP	EG

Project No.	Drawing No.	Drawing Version Code	Revison
FSL	A	----	0

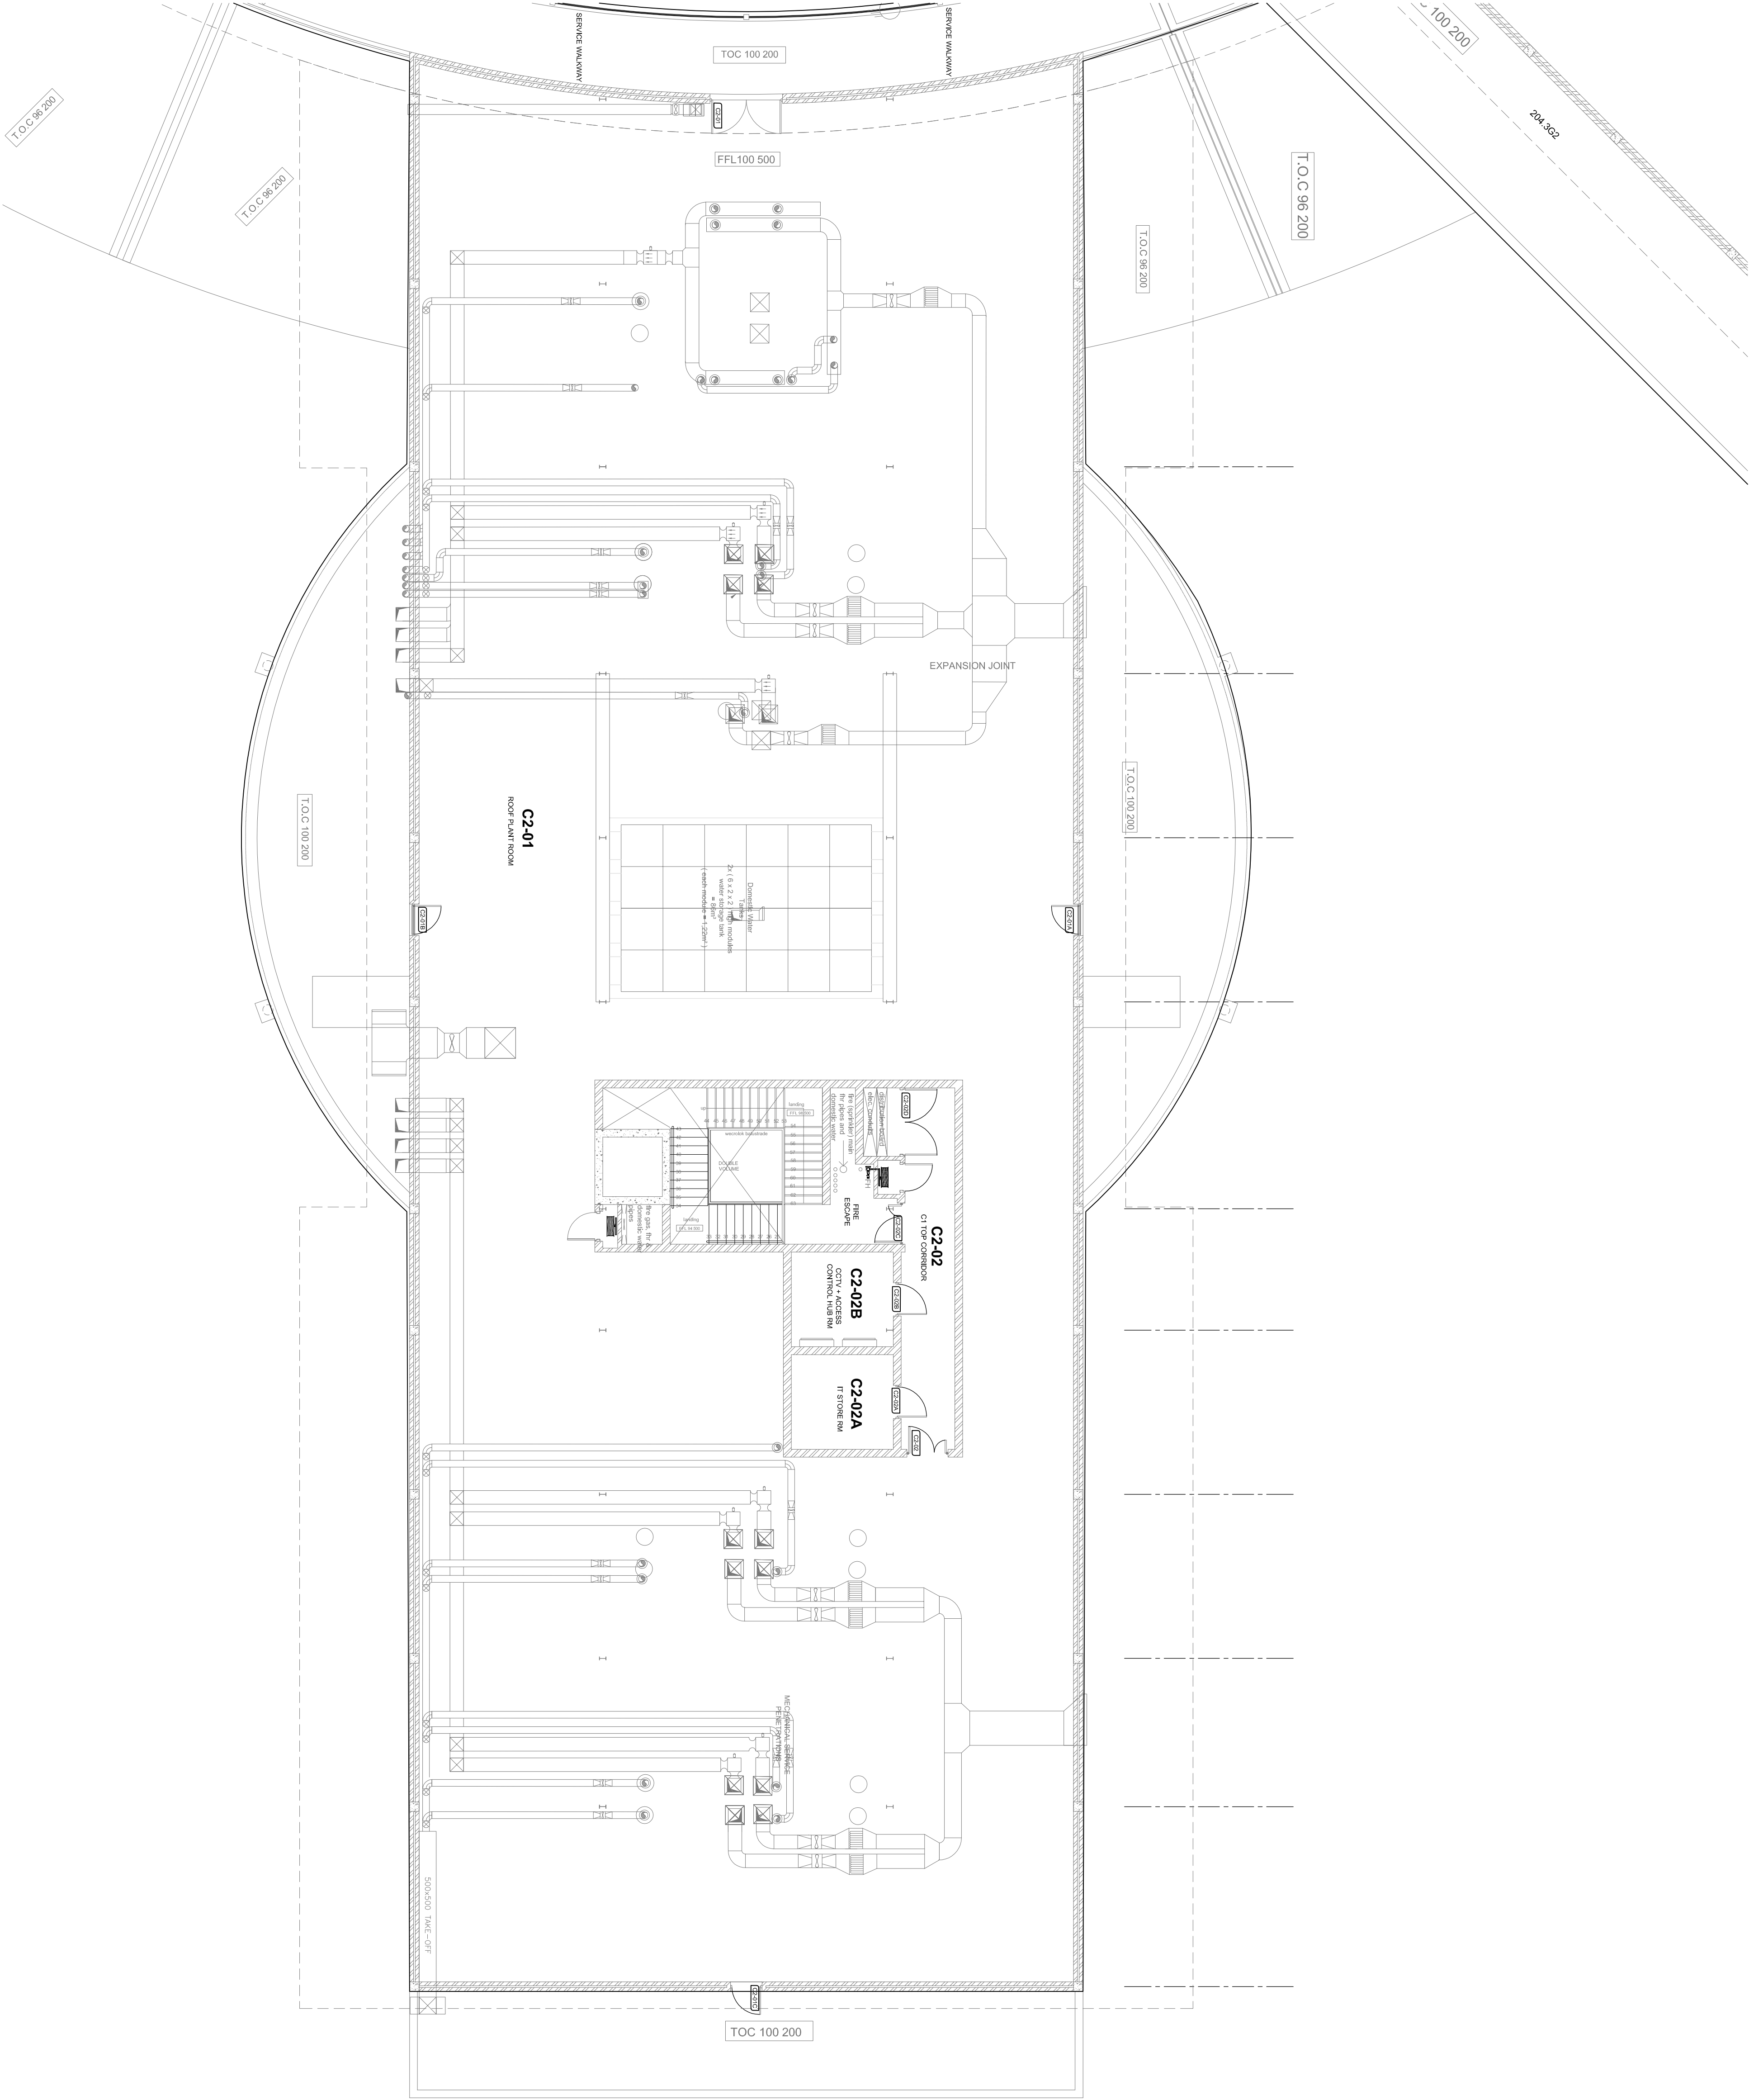

REV	DATE	REMARKS	BY
0	2011.02.22	- ISSUED TO SAPS FOR COMMENT	KS

ORIGINAL AUTHORS




D	Floor	Block	Number
2	E		00

W	Floor	Block	Number
2	E		00

Signature Approved by) Date

THIS DRAWING IS COPYRIGHT AND IS TO BE RETURNED ON COMPLETION OF THE CONTRACTOR ALL DIMENSIONS TO BE CHECKED BY THE CONTRACTOR ON SITE FIGURED DIMENSIONS TO BE TAKEN IN PREFERENCE TO SCALING THE DRAWINGS.

ANY DISCREPANCIES OR VARIATION REQUIREMENTS NOTICED ON SITE TO BE REPORTED TO THE ARCHITECTS.

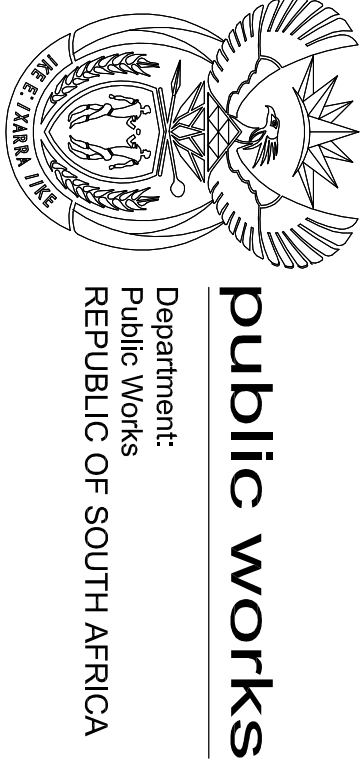

Public works
Department:
Public Works
REPUBLIC OF SOUTH AFRICA

IVAN SASMAN ARCHITECTS
URBAN DESIGNERS, TOWN & REGIONAL PLANNERS
5th Floor Newlands on Main
Tel: (021) 683 8277
Fax: 086 619 5863
Email: isap@imw.co.za
Ouderfont 7780

FSL - PAROW

Project Title


ERF 22854 PLATTEKLOOF

Drawing Title


SAPS ROOM NAMES & NUMBERS
SECOND FLOOR PLAN
BLOCK E

Scale	Date	Drawn/Proposed	Checked
1:100	2006.06.21	TP	EG

Project No.	Drawing No.	Drawing Version/Date	Revision
FSL	A	----	2011.02.22 0

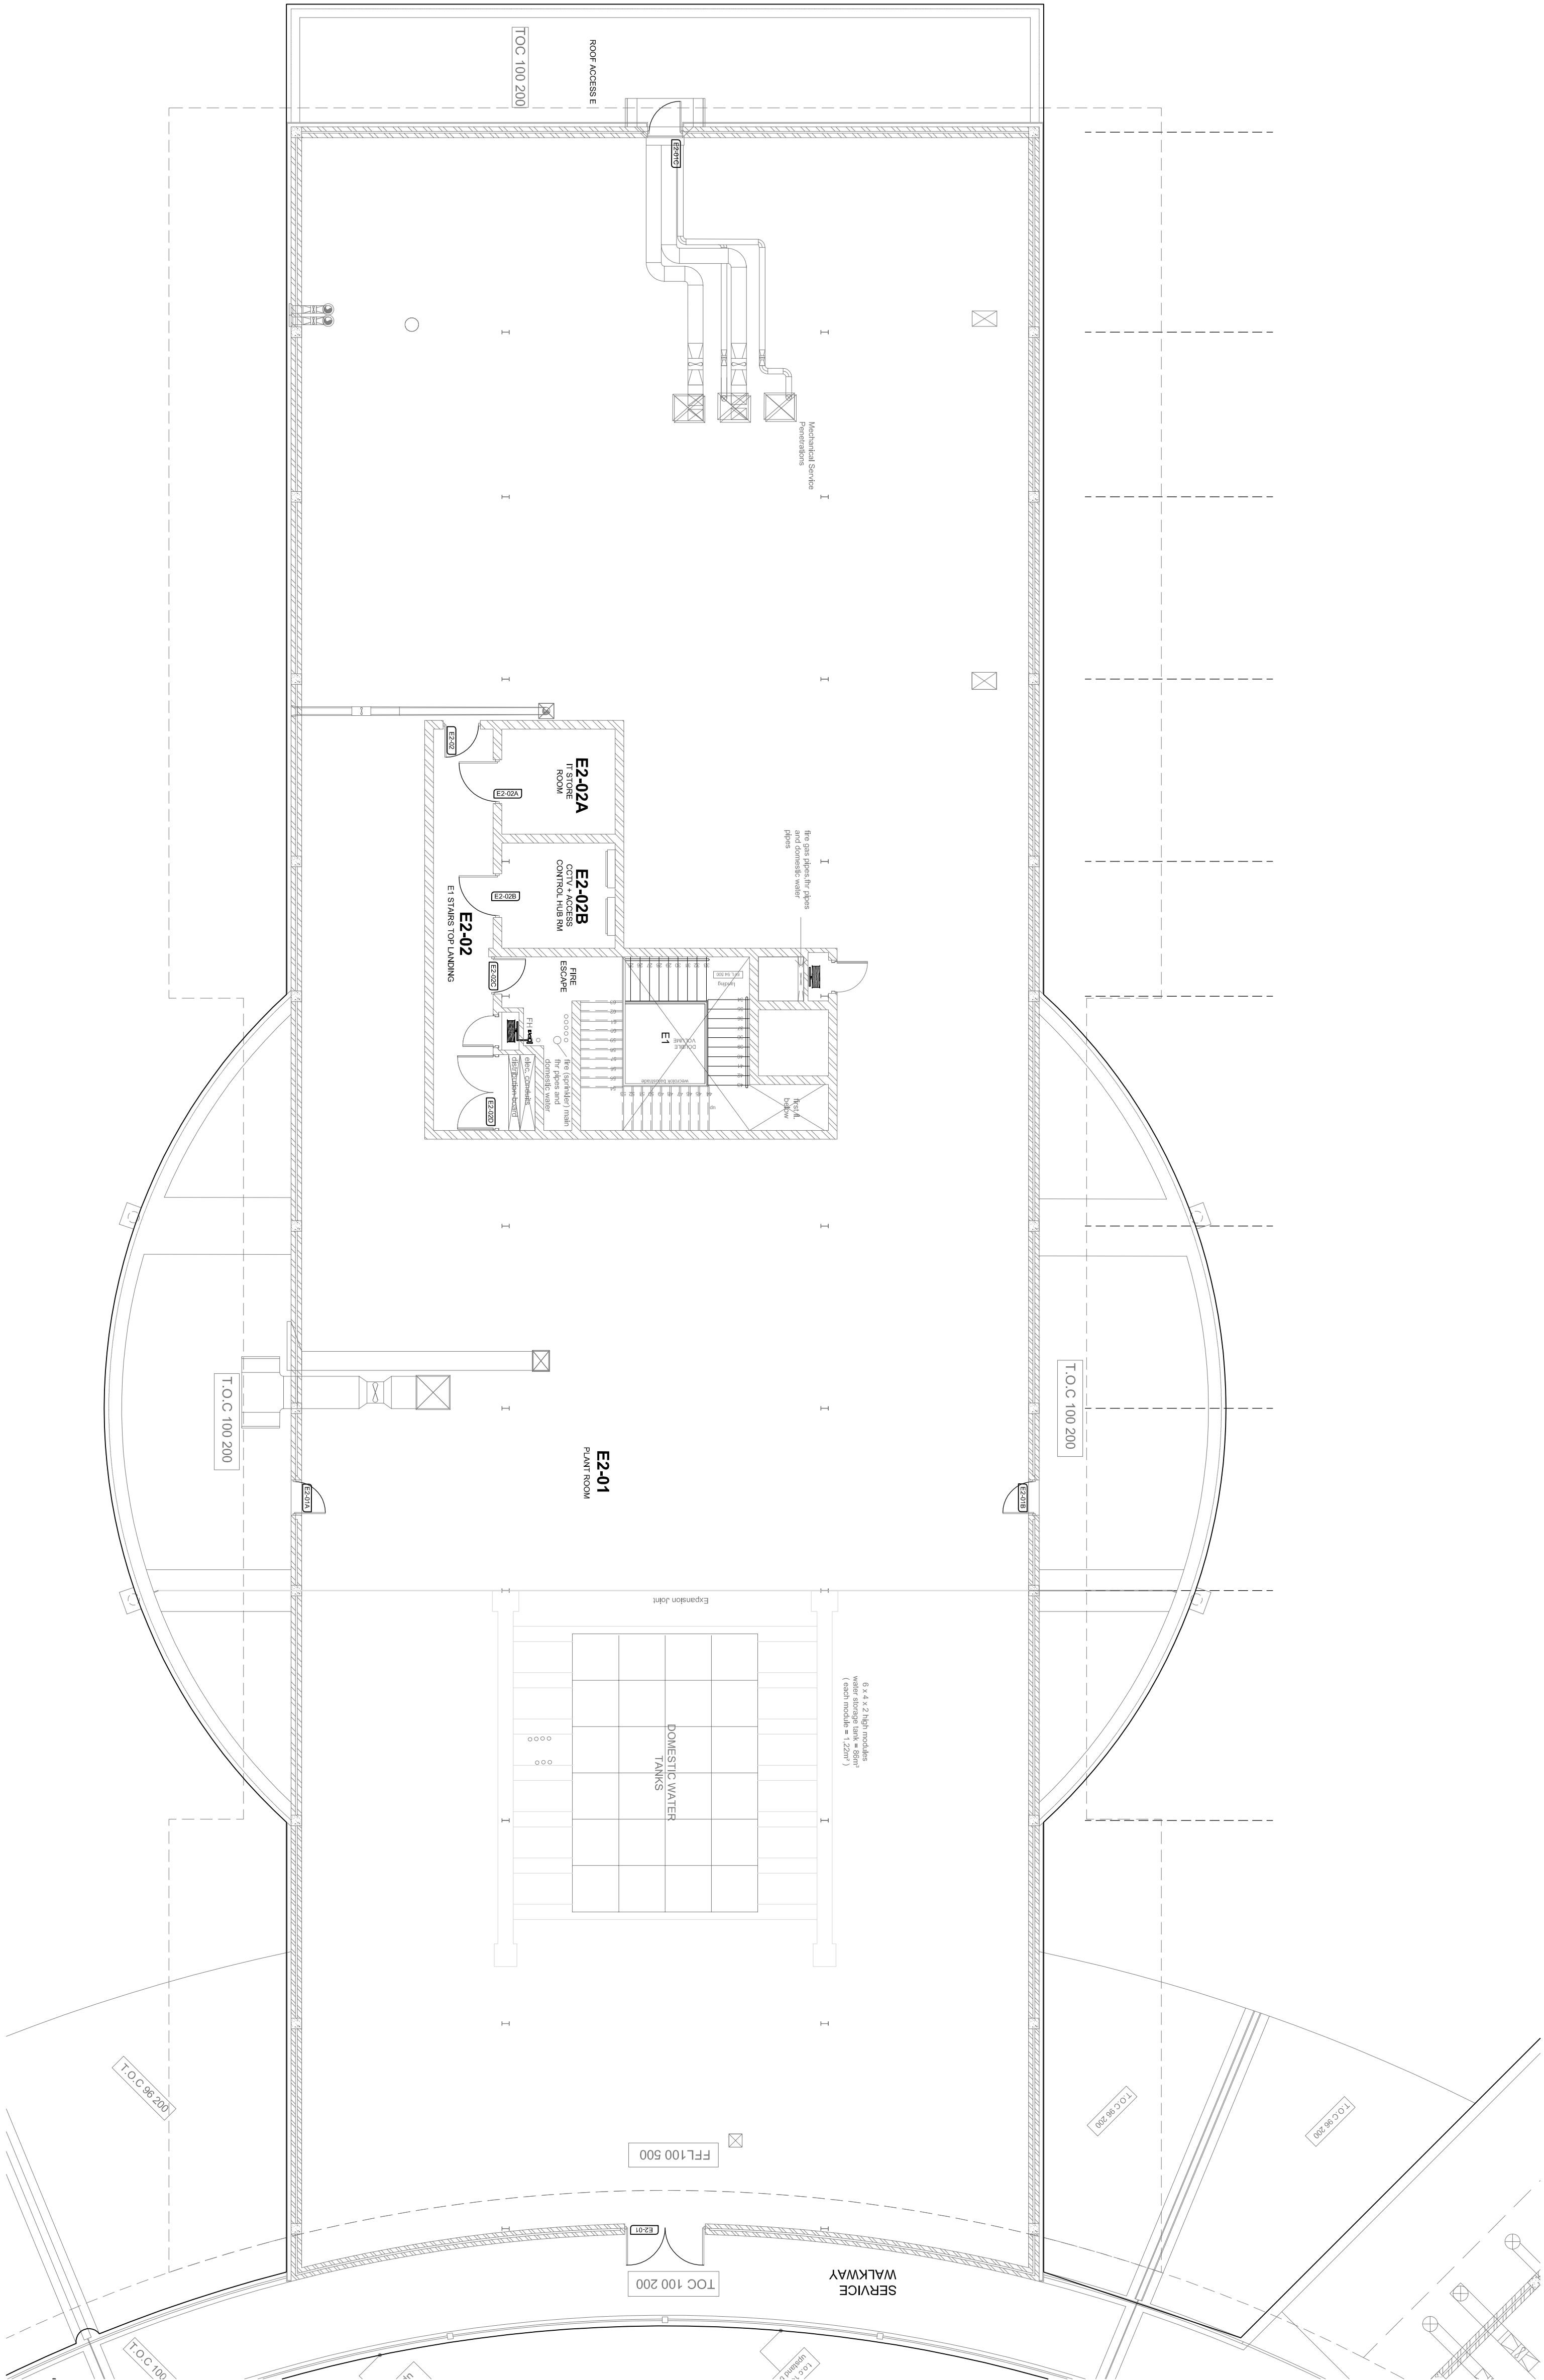

REV	DATE	REMARKS	BY
0	11.02.22	ISSUED TO SAPS FOR COMMENT	KS
ORIGINAL AUTHORS			

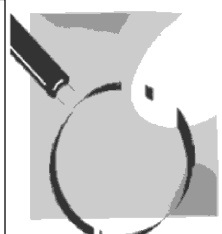


forensics
laboratory
architects
associated

KEY FOR DOOR NUMBERS			
D	2	F	00
Door	Floor	Block	Number

Signature (Approved by	)	Date
_____		_____
Signature (Approved by	)	Date
_____		_____

THIS DRAWING IS COPYRIGHT AND IS TO BE RETURNED ON COMPLETION OF THE CONTRACT. ALL DIMENSIONS TO BE CHECKED BY THE CONTRACTOR ON SITE. FIGURED DIMENSIONS TO BE TAKEN IN THE REFERENCE TO SOLING THE DRAWING.

ANY DISCREPANCIES OR VARIATION REQUIREMENTS NOTICED ON SITE TO BE REPORTED TO THE ARCHITECTS.

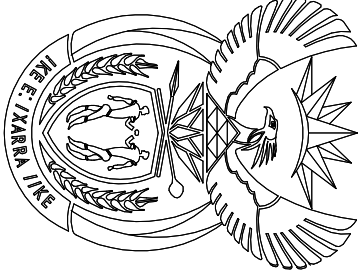

public works
Department:
Public Works
REPUBLIC OF SOUTH AFRICA

IVAN SASMAN ARCHITECTS
URBAN DESIGNERS, TOWN & REGIONAL PLANNERS
5th Floor Newlands on Main
Maboneng House
Cornerport 7700
Tel: (021) 653 6277
Fax: 086 819 3863
Email: info@sasman.co.za

Project Title


FSL - PAROW
ERF 22854 PLATTEKLOOF

Drawing Title

SAPS ROOM NAMES & NUMBERS
SECOND FLOOR PLAN
BLOCK F

Scale	Date	Drawn	Checked
1:100	2006.06.06	KS	EG

Project No.	Drawing No.	Drawing's Variable Code	Revision
FSL	A	----	0

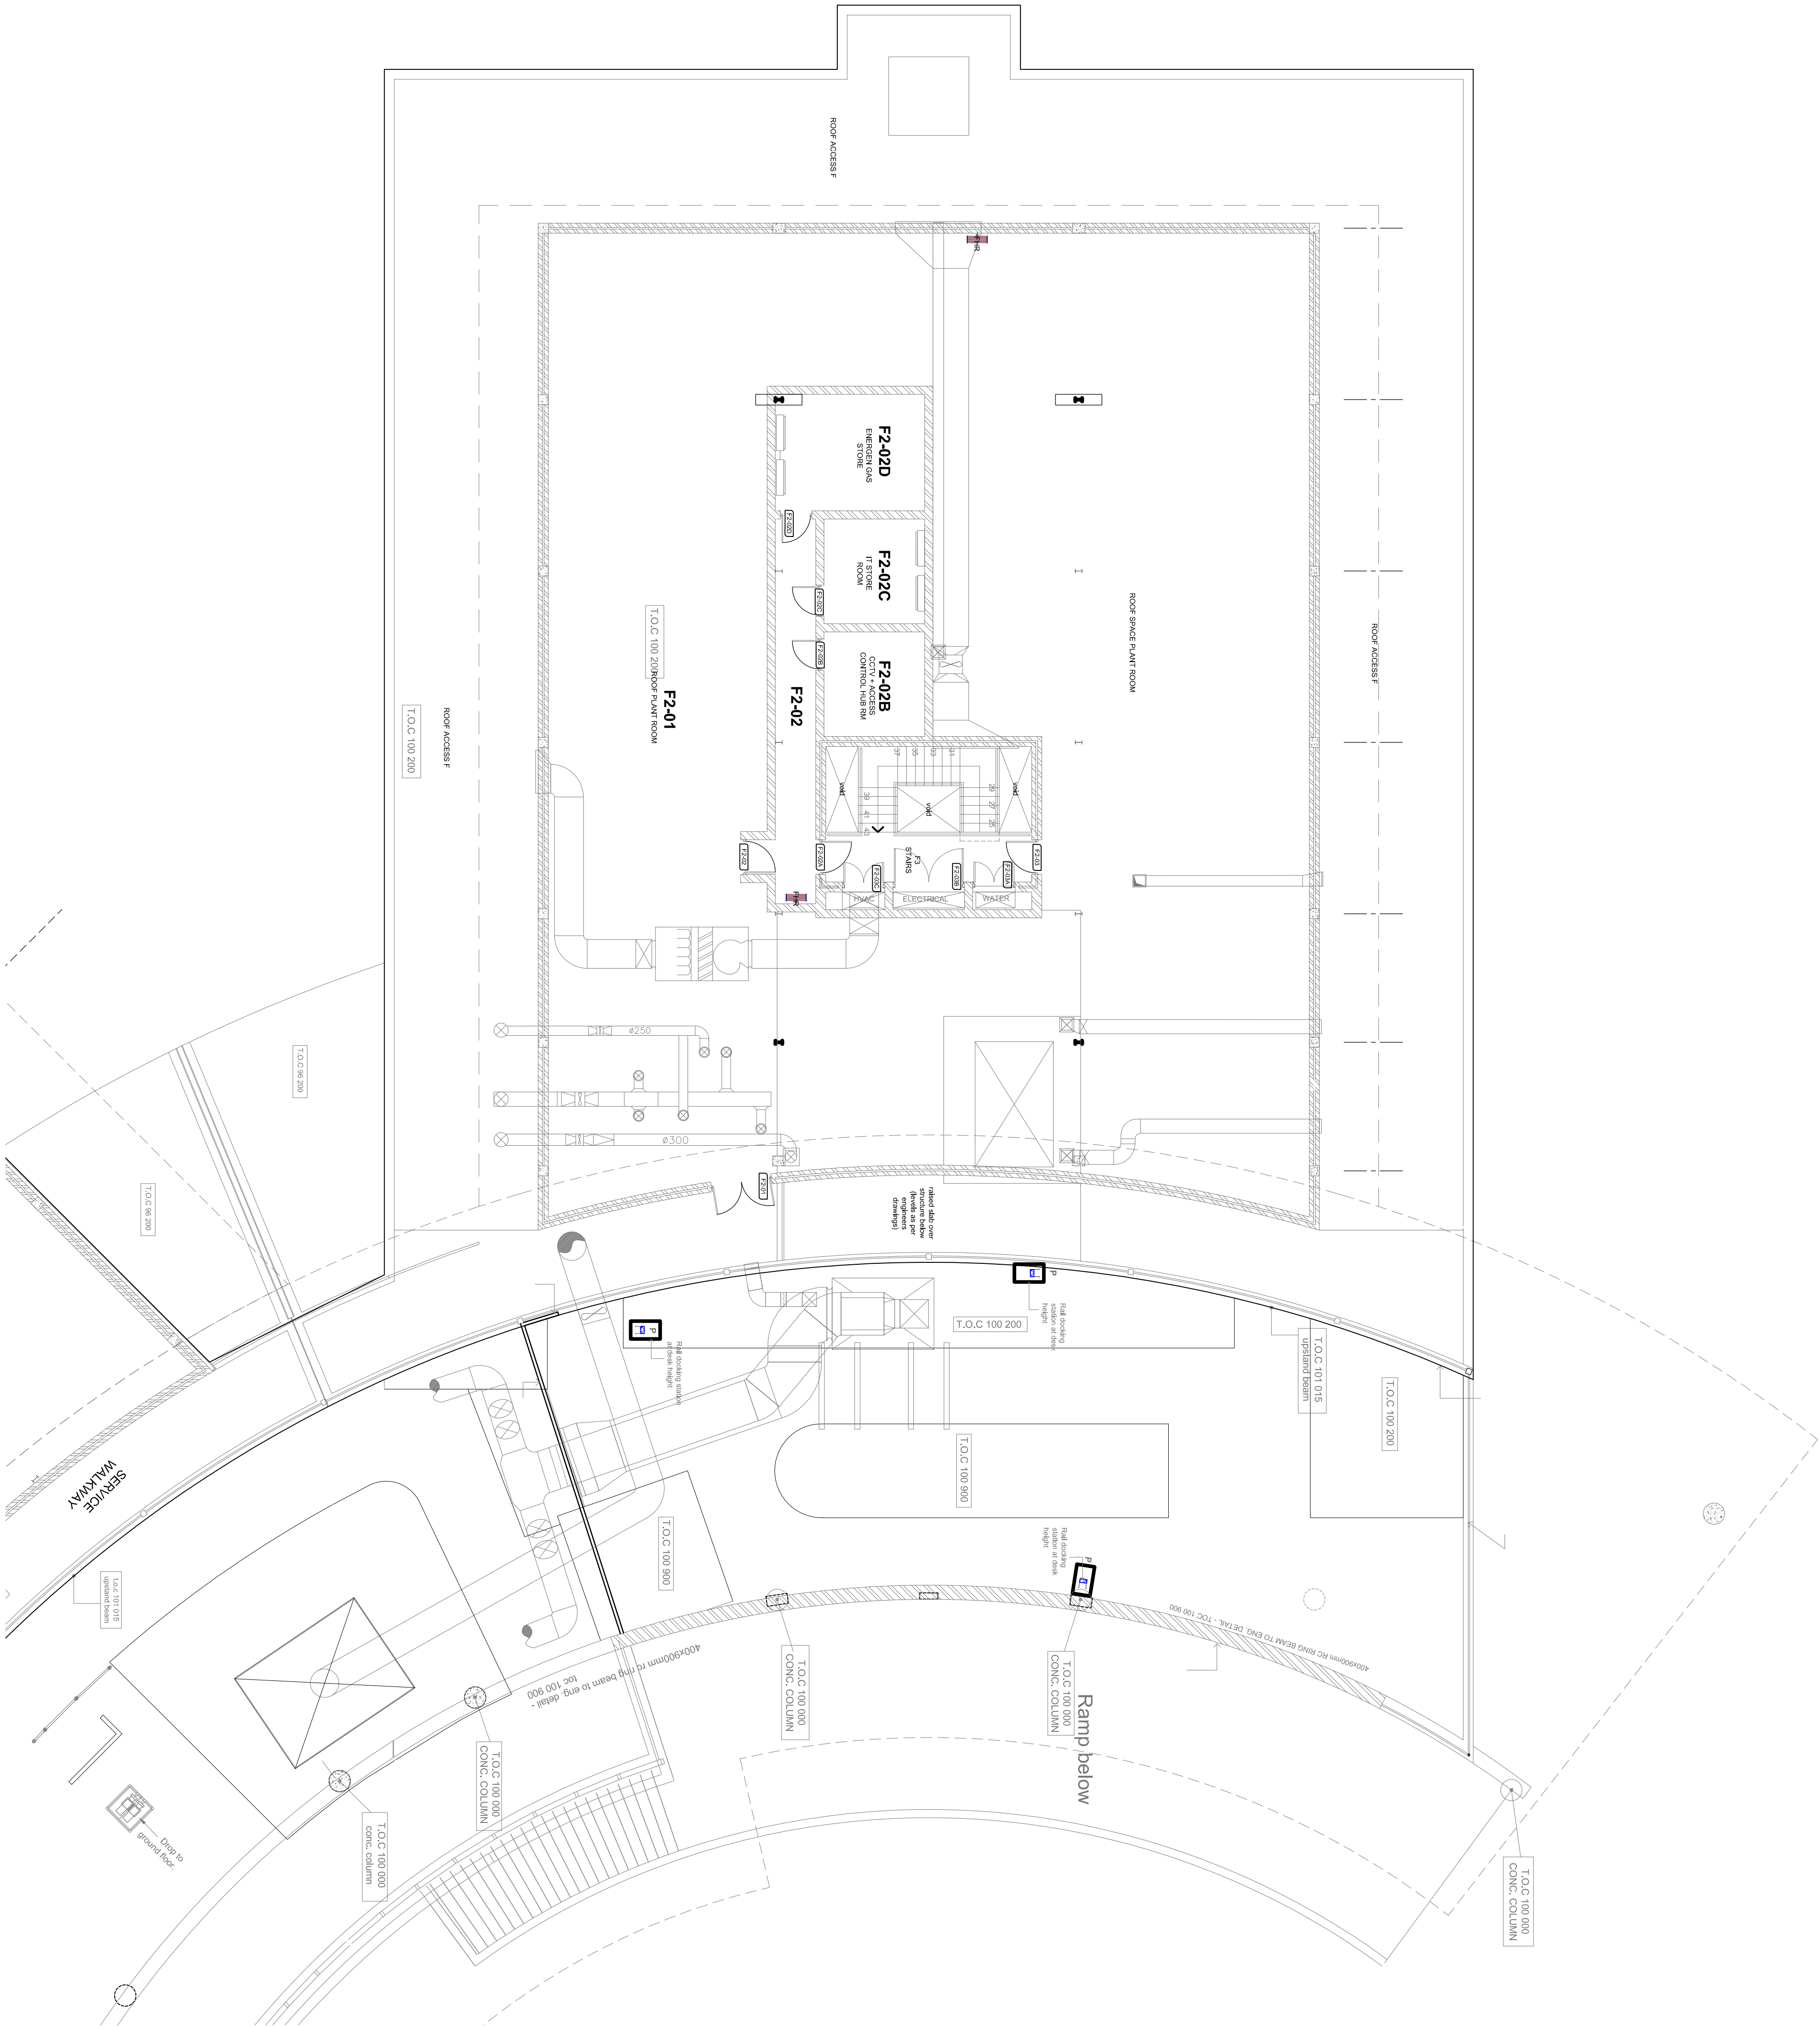

REV	DATE	REMARKS	REV
0	11.02.22	ISSUED TO SAPS FOR COMMENT	KSI


ORIGINAL AUTHORS

**forensics
laboratory
architects
associated**

Reprinted by permission of

THIS DRAWING IS COPYRIGHT AND IS TO BE RETURNED ON COMPLETION OF THE CONTRACTUAL DIMENSIONS TO BE CHECKED BY THE CONTRACTOR ON SITE. PLANNED DIMENSIONS TO BE TAKEN IN PREFERENCE TO SCALING THE DRAWING.

ANY DISCREPANCIES OR VARIATION REQUIREMENTS NOTICED ON SITE TO BE REPORTED TO THE ARCHITECTS.

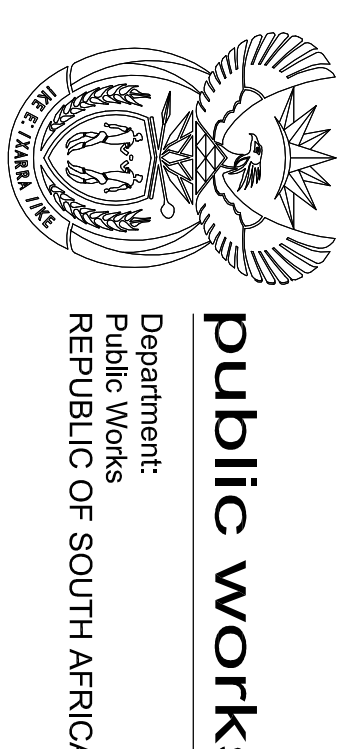

IVAN SASMAN ARCHITECT
URBAN DESIGNERS, TOWN & REGIONAL PLANNERS

5th Floor Newlands on Main
Mendenhall House
Chattanooga, TN 37402

Tel: (423) 583-6277
Fax: (423) 583-6277
Email: info@msaarch.com

FSL - PAROW
ERF 22854 PLATTEKLOOF

Scale	Date	Drawn/Proposed	Checked
4.400	2000.00.04	1/00	FG

FSL	A	----	2011.02.22	0
-----	---	------	------------	---

