
CENTRAL GOVERMENT OFFICES

LAN NETWORK & CENTRAL CONTROL SCHEMATIC

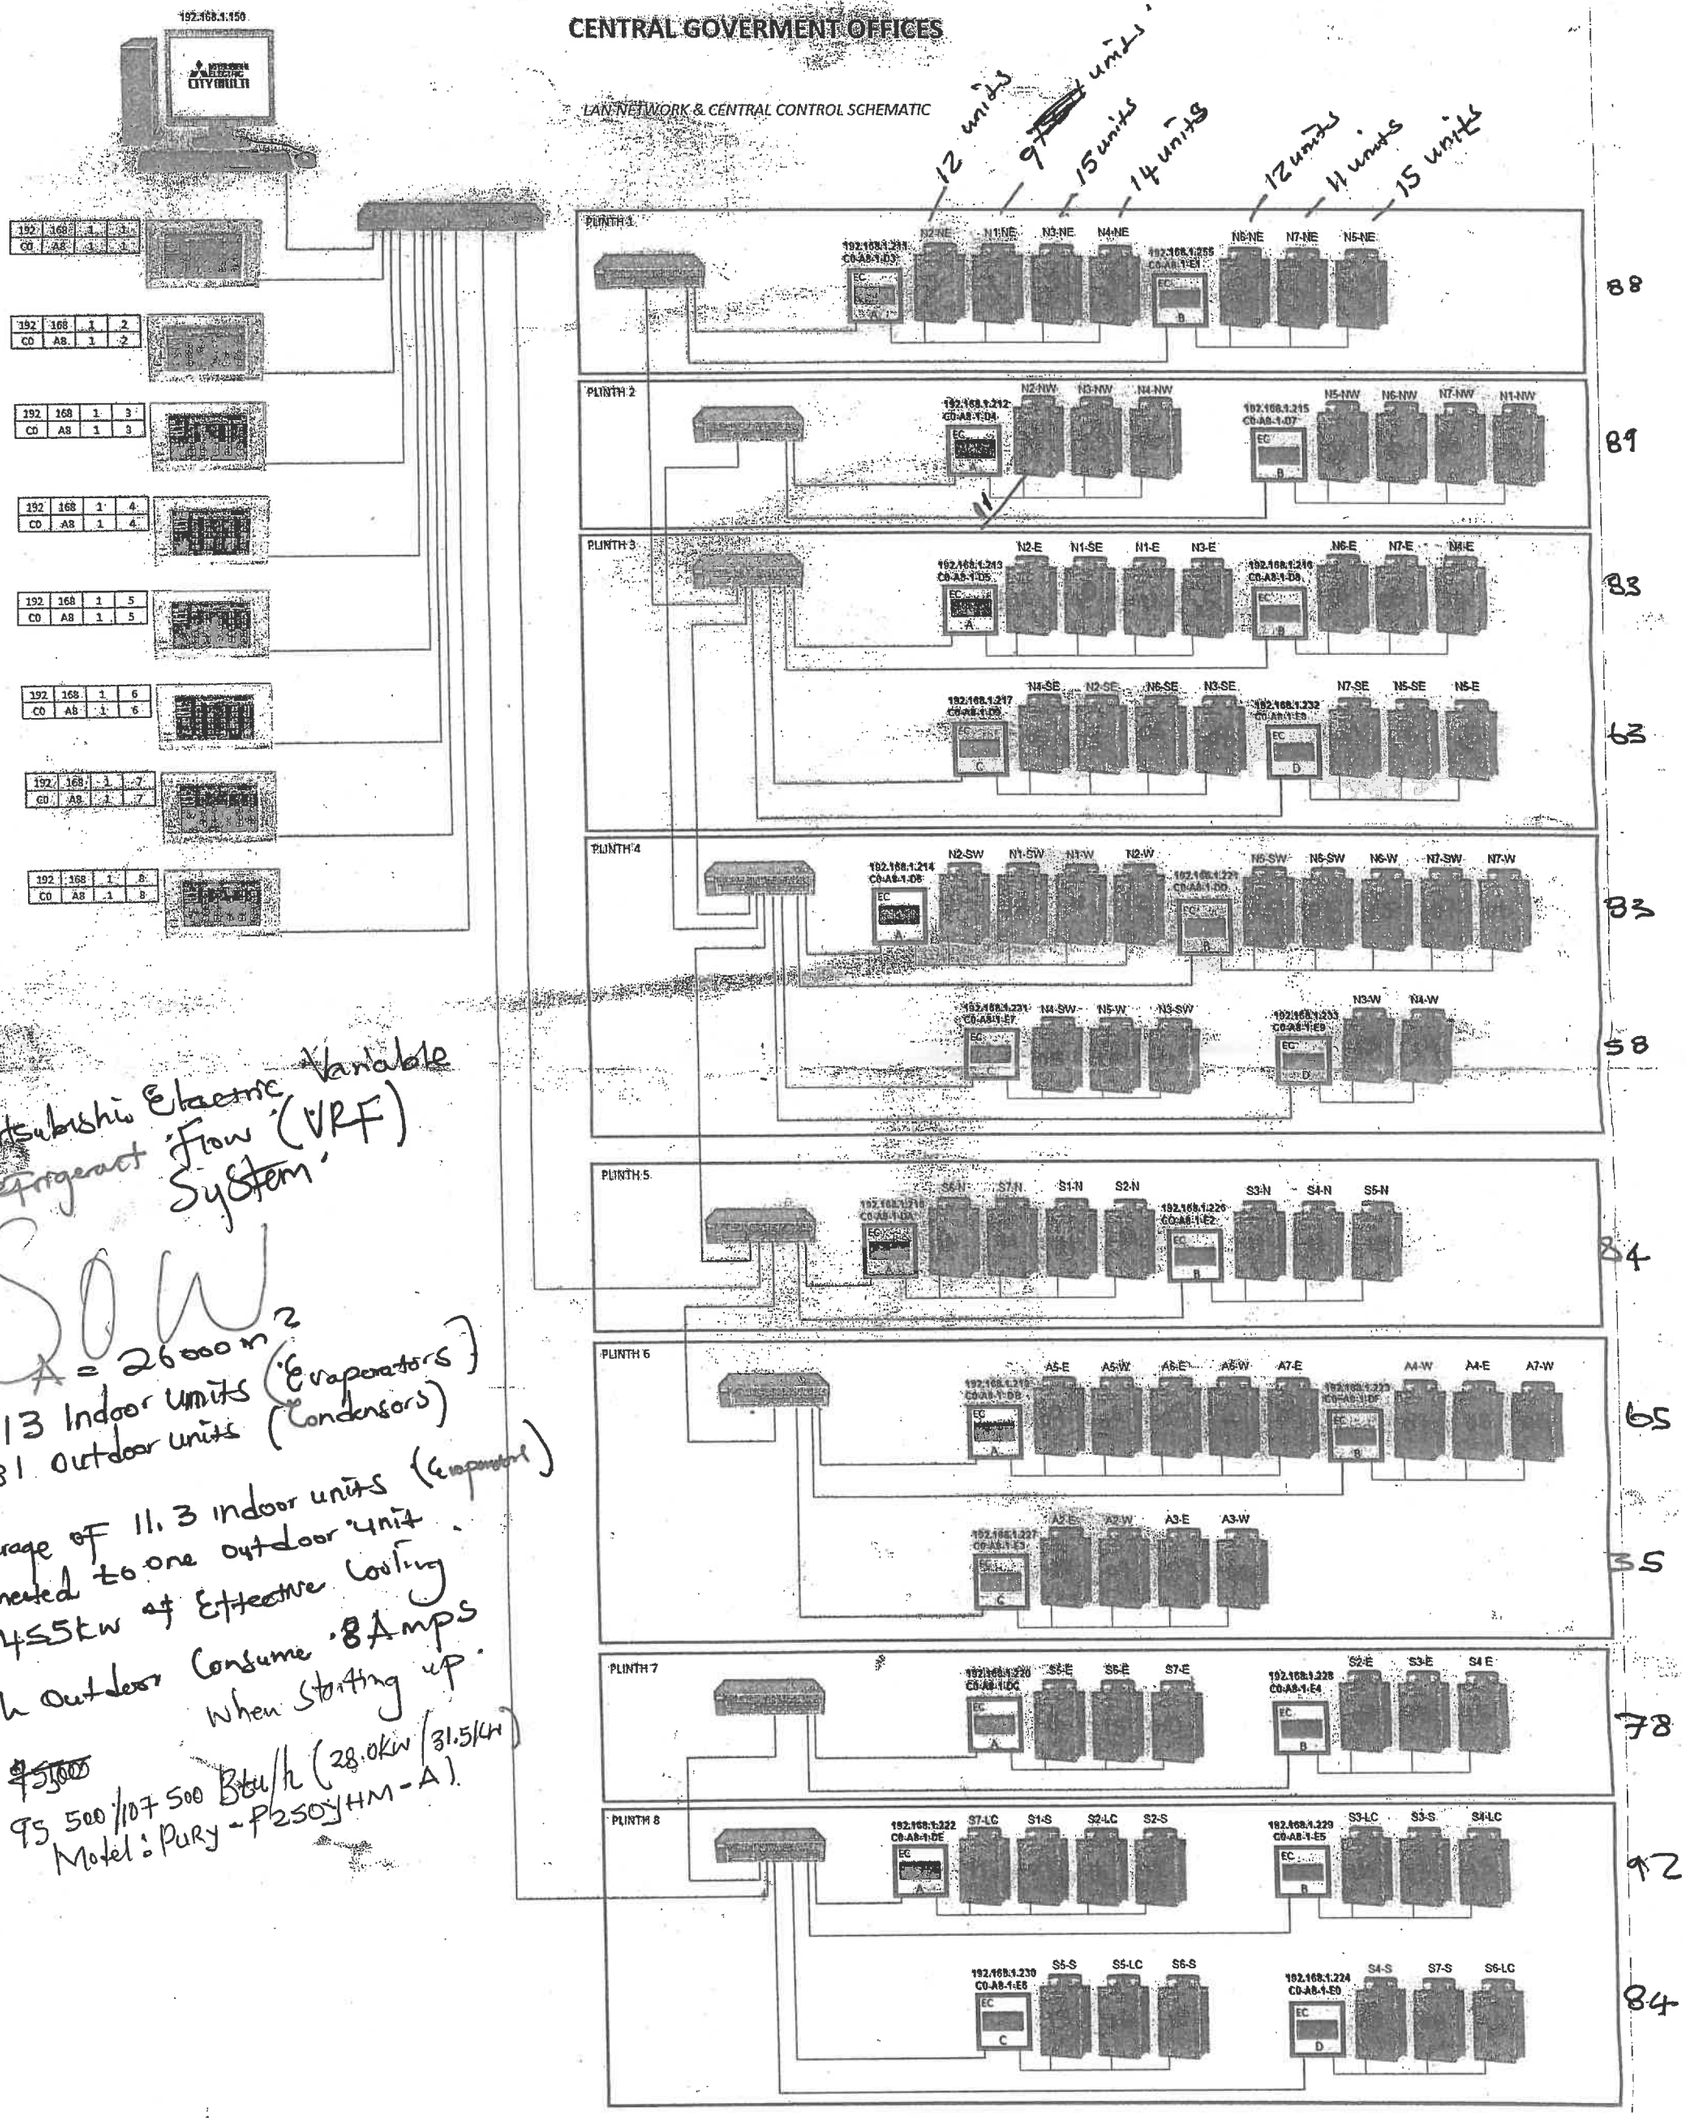

Mitsubishi Electric Variable Refrigerant Flow (VRF) System

SOW

A = 26000 m2

- 913 Indoor units (Evaporators)
- 81 outdoor units (Condensors)
- Average of 11.3 indoor units (evaporators) Connected to one outdoor unit.
- 345Kw of Effective Cooling
- Each outdoor Consume 8Amps When Starting up.

~~45000~~

95 500 / 107 500 Btu/h (28.0Kw / 31.5KW)

Model: PURY-P250YHM-A).

56 SL = 16

BR = 1